marinescotland
Aquaculture Planning Policy

[redacted]
E: fishfarmreview@scotland.gsi.gov.uk

The Scottish Government

The Scottish Salmon Company Ltd
Mid-Strome
Lochcarron
Ross-shire

IV54 8YH

06th June 2013

Dear Sirs

GRANT OF PLANNING PERMISSION

The Scottish Ministers, having considered your application dated 19 July 2011, hereby grant planning permission under section 31A of the Town and Country Planning (Scotland) Act 1997 (as amended).

APPLICANT:	The Scottish Salmon Co Ltd
APPLICATION No:	FFR/ABC/043
NAME / LOCATION OF DEVELOPMENT:	Furnace Quarry, Roc Dearg located in Loch Fyne, Argyll Position: **56° 09.12' N, 05° 10.04' W**
NATURE OF DEVELOPMENT:	Total of 6 x 80m circumference cages for the purpose of salmon farming, including ancillary cage grid and all moorings.

This is subject to the development being in accordance with the plans submitted and attached hereto as stamped and approved, and to the attached conditions.

Yours sincerely,

[redacted]

Kate Smith
Aquaculture Planning Officer

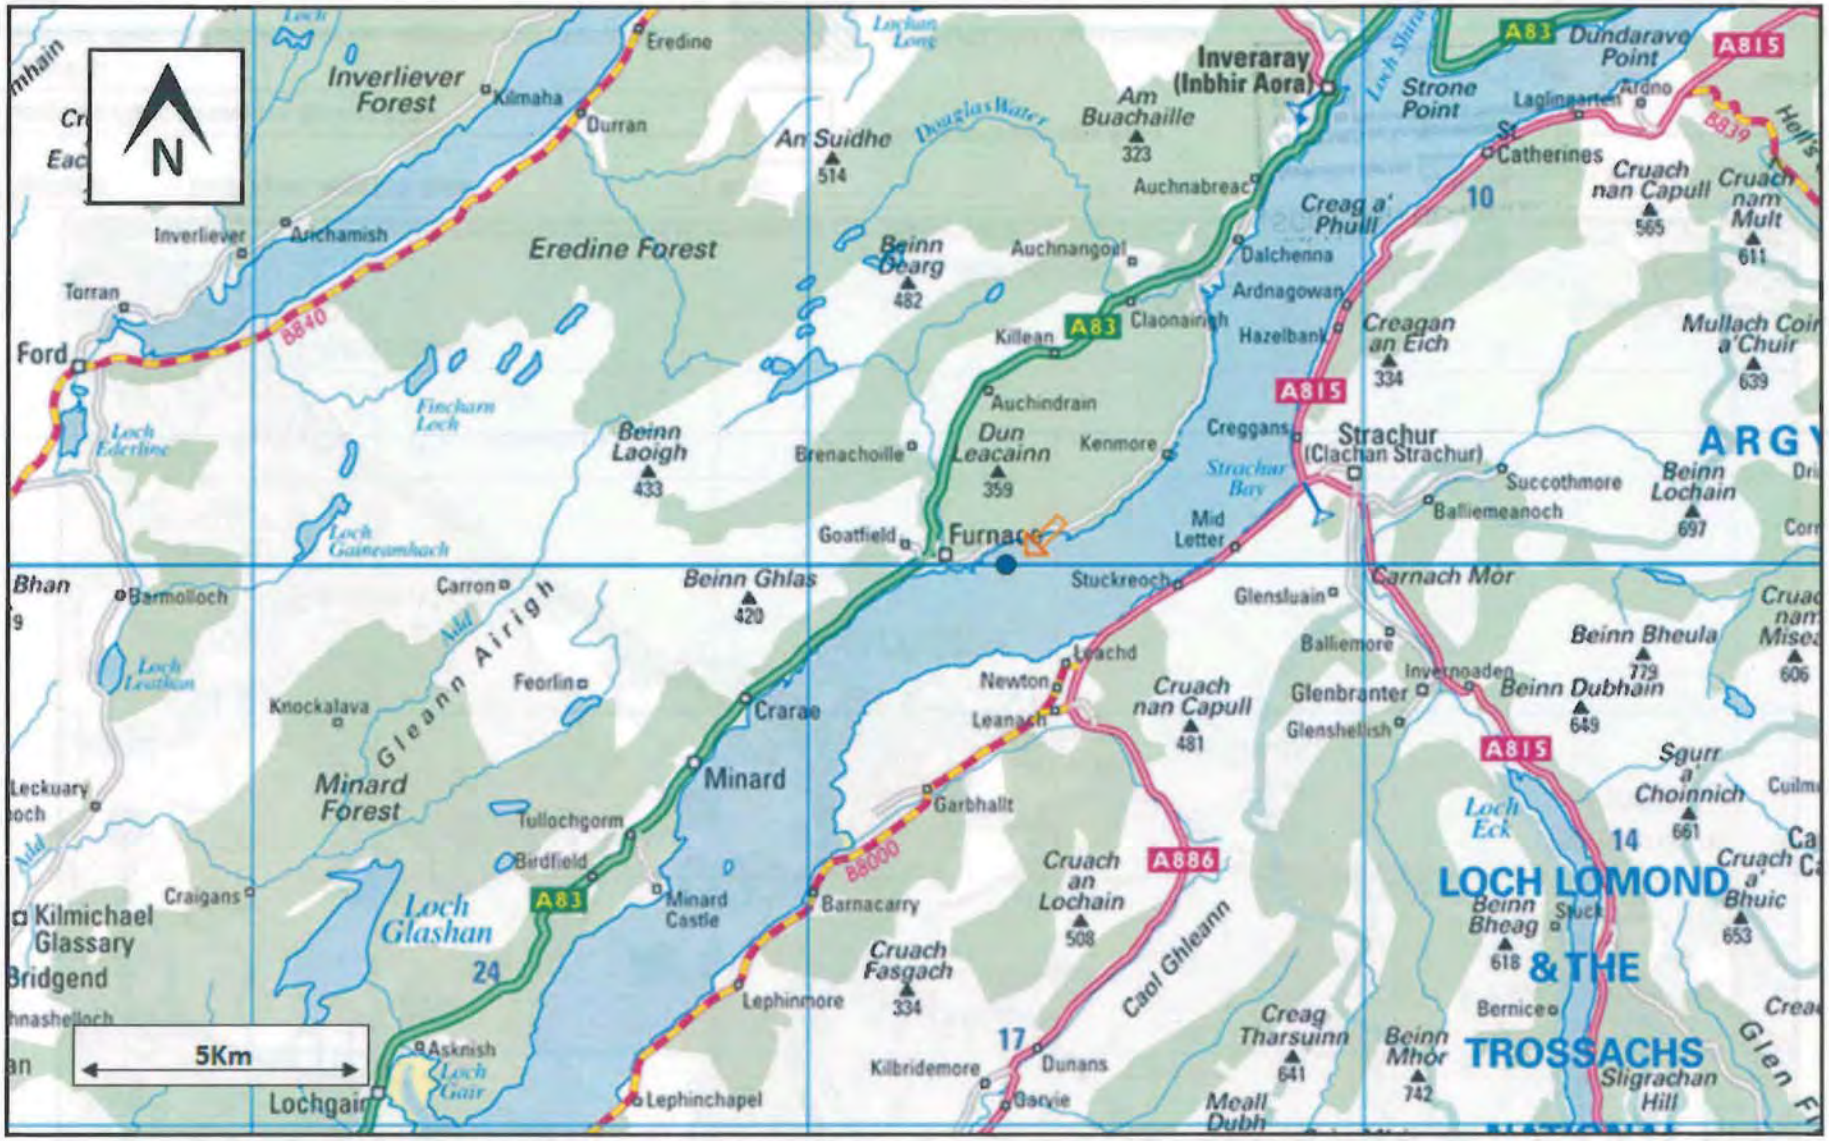

Furnace Quarry: Loch Fyne, Argyll & Bute	**Key:**	SCOTTISH GOVERNMENT Application Ref No: FFRABC/043 APPROVED by Scottish Ministers (subject to the conditions of the attached permission) 06/06/13 [redacted]	**1: 100,000**	**13/11/2012**
General View: Ordnance Survey Map	Furnace Site Location		**Scale**	**Date**
Figure 1: General View and location mark of Furnace marine site in Upper Loch Fyne.				

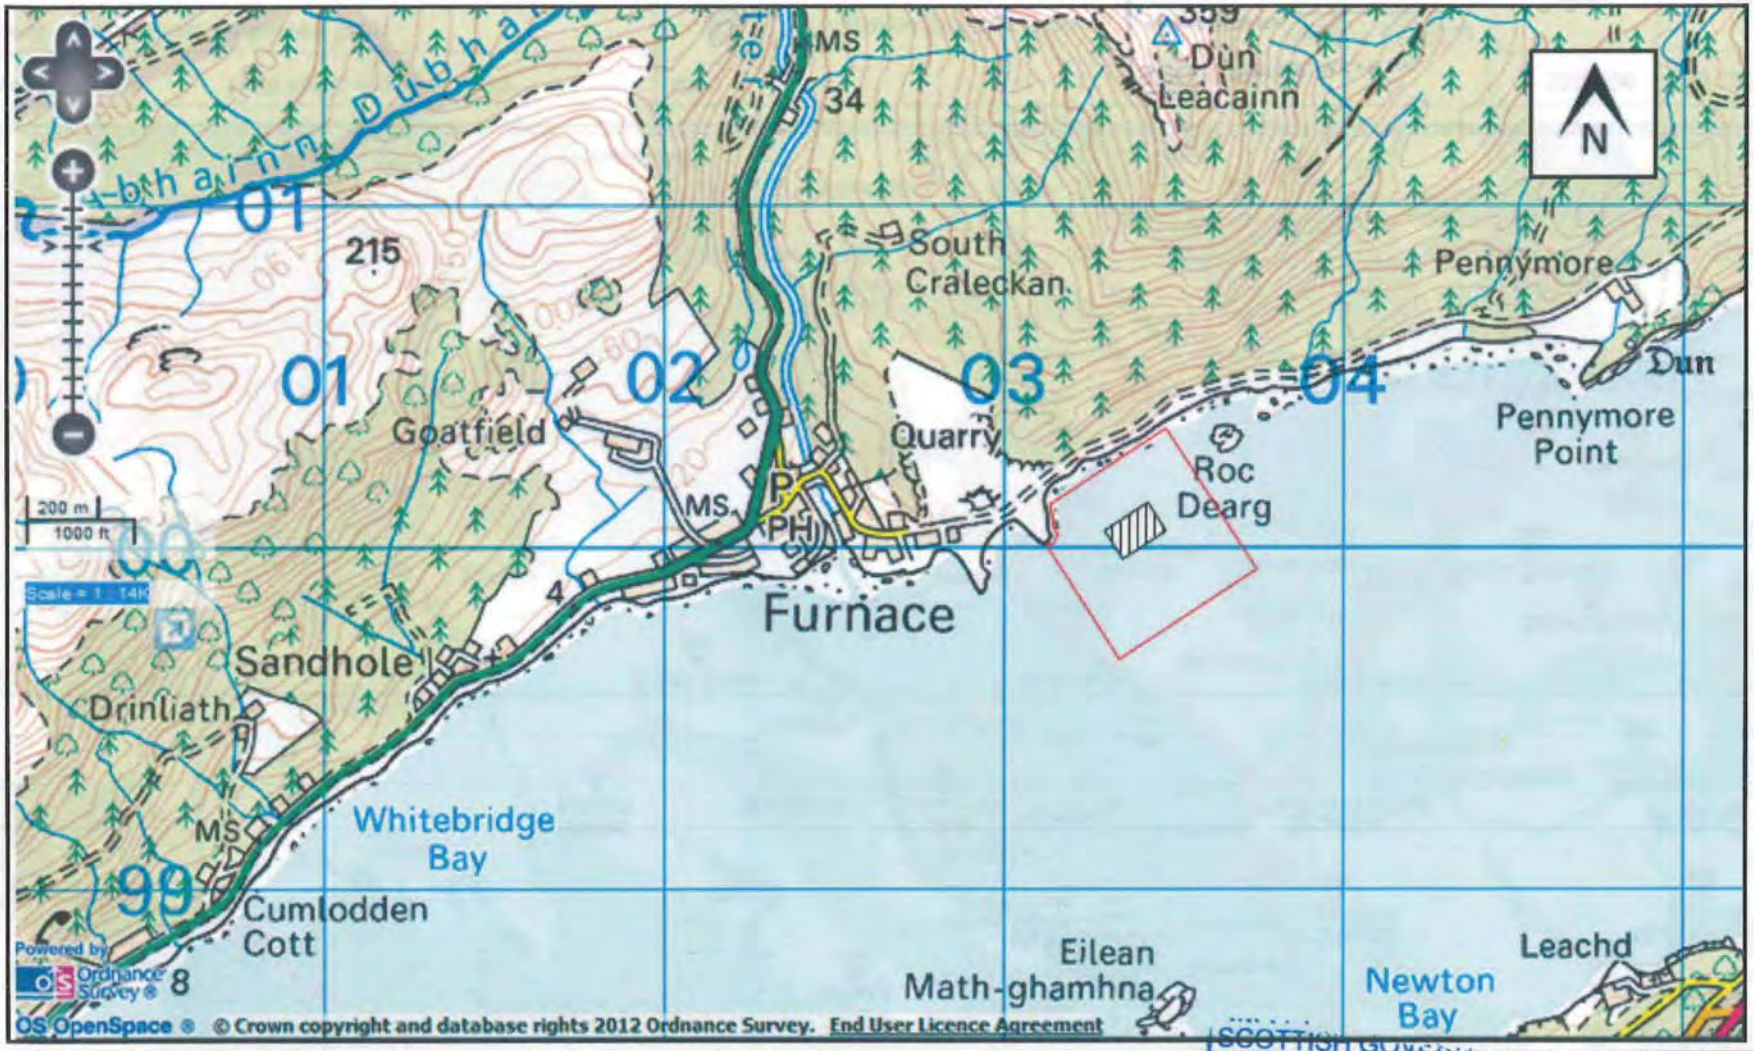

Furnace: Loch Fyne, Argyll & Bute	**Key:**	Application Ref No: FFN/ABC/043 APPROVED by Scottish Ministers (subject to the conditions of the attached permission) 06/06/13 [redacted]	**1: 14,000**	**13/11/2012**
Location Plan: Ordnance Survey Map	Furnace Moorings Area			
Figure 2: General View of Furnace marine cage site and moorings area.	Site Grid and Cage Location		**Scale**	**Date**

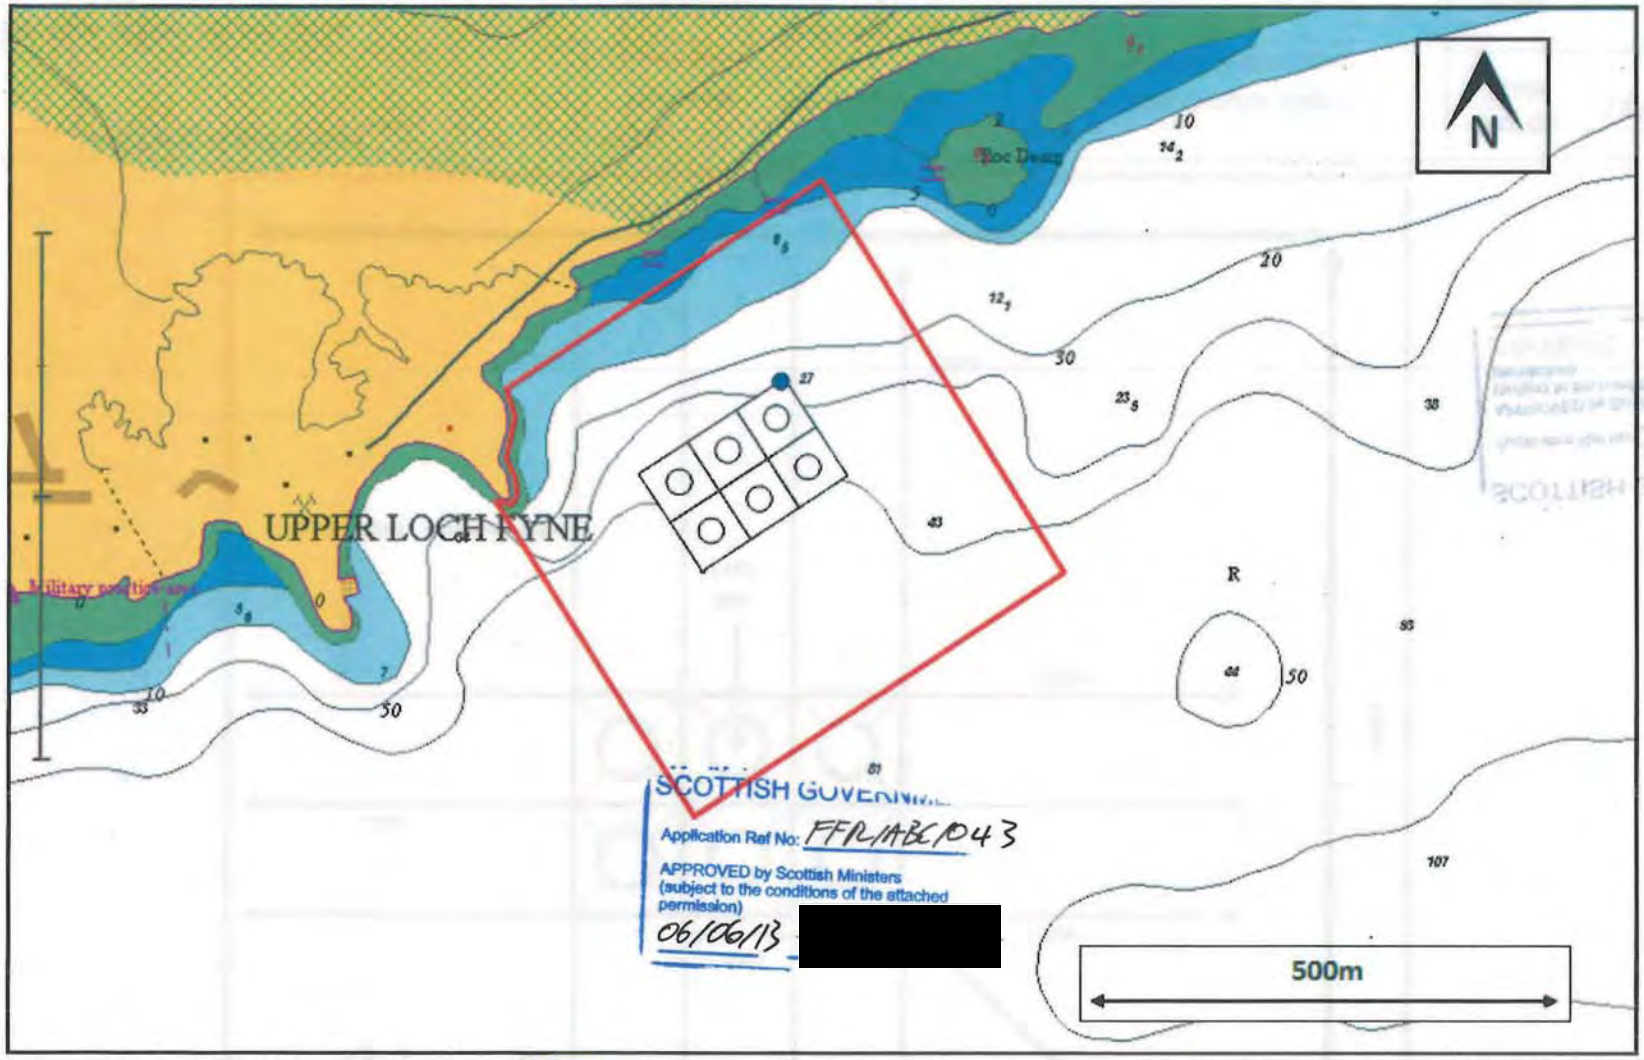

Furnace: Loch Fyne, Argyll & Bute	**Key:**		**1: 22,000**	**13/11/2012**
Admiralty Chart Extract of Site Location		**Furnace Grid & Cage Layout**	**North Grid Co-ordinate 56° 09.18'N, 05° 09.99'W (NN 0343 0010)**	**Scale**	**Date**
Figure 3: **Detailed illustration of Furnace site location; 6 x 80m circumference in 60m cell grid.**		**Furnace Moorings Area**			

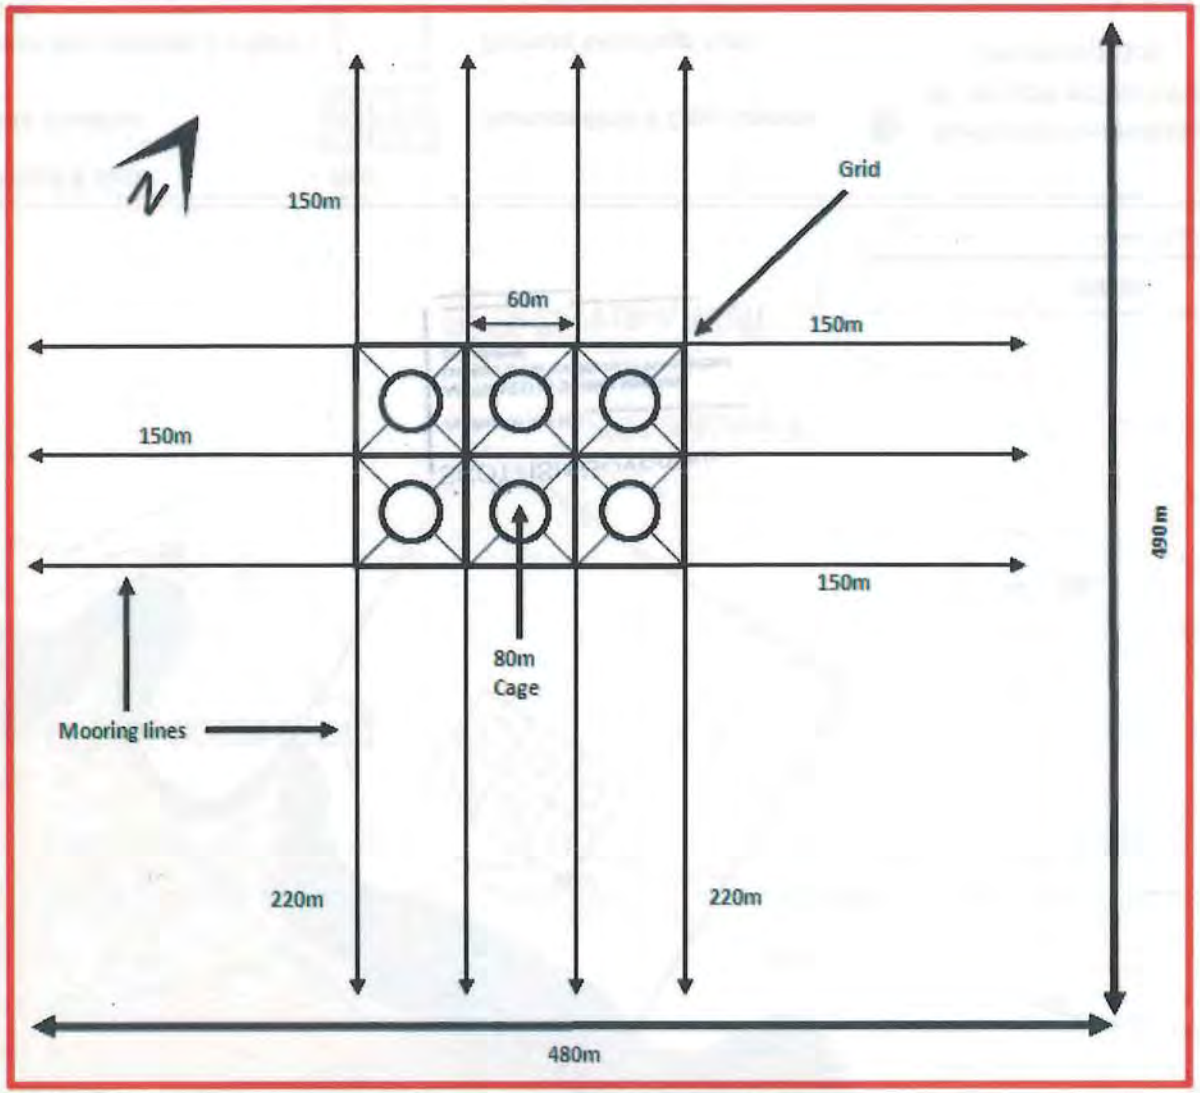

SCOTTISH GOVERNMENT
Application Ref No: FFP/AB/1043
APPROVED by Scottish Ministers (subject to the conditions of the attached permission)
06/06/13 [redacted]

Furnace: Loch Fyne, Argyll & Bute	Key: Mooring Lines; 80m Circular Cage & 60m Grid Square; Moorings Area	Not to Scale	13/11/2012
Detailed Site Plan of Furnace fish farm.		Scale	Date
Figure 4: Detailed illustration of cages & moorings. 6 x 80m circular cages in a single group.			

Fish Farm Co-ordinates

Cage/Grid Co-Ordinates			
	Latitude	**Longitude**	**OSGB36 Grid Ref:**
North Corner	56° 09.18′ N	05° 09.99′ W	NN 0343 0010
East Corner	56° 09.12′ N	05° 09.94′ W	NS 0347 9999
South Corner	56° 09.07′ N	05° 10.08′ W	NS 0332 9992
West Corner	56° 09.13′ N	05° 10.12′ W	NN 0328 0001
Site Centre	56° 09.12′ N	05° 10.04′ W	NN 0337 0000
Mooring/Lease Area Co-ordinates			
North Corner	56° 09.29′ N	05° 09.94′ W	NN 0349 0031
East Corner	56° 09.07′ N	05° 09.68′ W	NS 0373 9989
South Corner	56° 08.93′ N	05° 10.07′ W	NS 0332 9965
West Corner	56° 09.16′ N	05° 10.33′ W	NN 0307 0007

SCOTTISH GOVERNMENT
Application Ref No: FFL/ABC/1043
APPROVED by Scottish Ministers
(subject to the conditions of the attached permission)
06/06/13 [redacted]

SCOTTISH GOVERNMENT
Application Ref No:
APPROVED by Scottish Ministers
(subject to the conditions of the consent
permission)
Date:

SCOTTISH GOVERNMENT PLANNING PERMISSION No FFR/ABC/043

SCHEDULE OF CONDITIONS

Condition 1

Subject to Condition(s) 2, the equipment shall be as set out in the application and submitted plans and the site operator shall operate the development in accordance with the provisions of the application, submitted plans, stamped coordinates and all supporting information.

Reason: To ensure that the appropriate mitigation measures, strategies and procedures detailed in the application are implemented in continuing to operate this site.

Condition 2

In the event of equipment falling into disrepair or becoming damaged, adrift, stranded, abandoned or sunk in such a manner as to cause an obstruction or danger to navigation, the developer shall carry out or make suitable arrangements for the carrying out of all measures necessary for lighting, buoying, raising, repairing, moving or destroying, the whole or any part of the equipment as agreed in writing with the Planning Authority.

Reason: To ensure that the development does not cause a danger to other users of the area.