Directorate for the Built Environment
National Planning Framework, Aquaculture and North

[redacted]
E: john.o'brien@scotland.gsi.gov.uk

The Scottish Government

Scottish Sea Farms Ltd
South Shian
Connel
Argyll
PA37 1SB

Homecoming Scotland 2009
homecomingscotland2009.com

28 August 2009

Dear Sir or Madam

GRANT OF PLANNING PERMISSION

The Scottish Ministers, having considered your application, hereby grant planning permission under section 31A of the Town and Country Planning (Scotland) Act 1997 (as amended).

APPLICANT:	Scottish Sea Farms Ltd
APPLICATION NO:	FF/ABC/002
LOCATION OF DEVELOPMENT:	Balure Site 1, Loch Spelve, Argyll

This is subject to the development being in accordance with the plans submitted and attached hereto as stamped and approved, and to the attached condition.

Yours sincerely

[redacted]

JOHN O'BRIEN
Head of Aquaculture Planning Policy

Site Plan for Scottish Sea Farms	
Spelve "A" Balure Marine Farm Showing the two alternative cage positions	
Scale 1:2500	June 2008

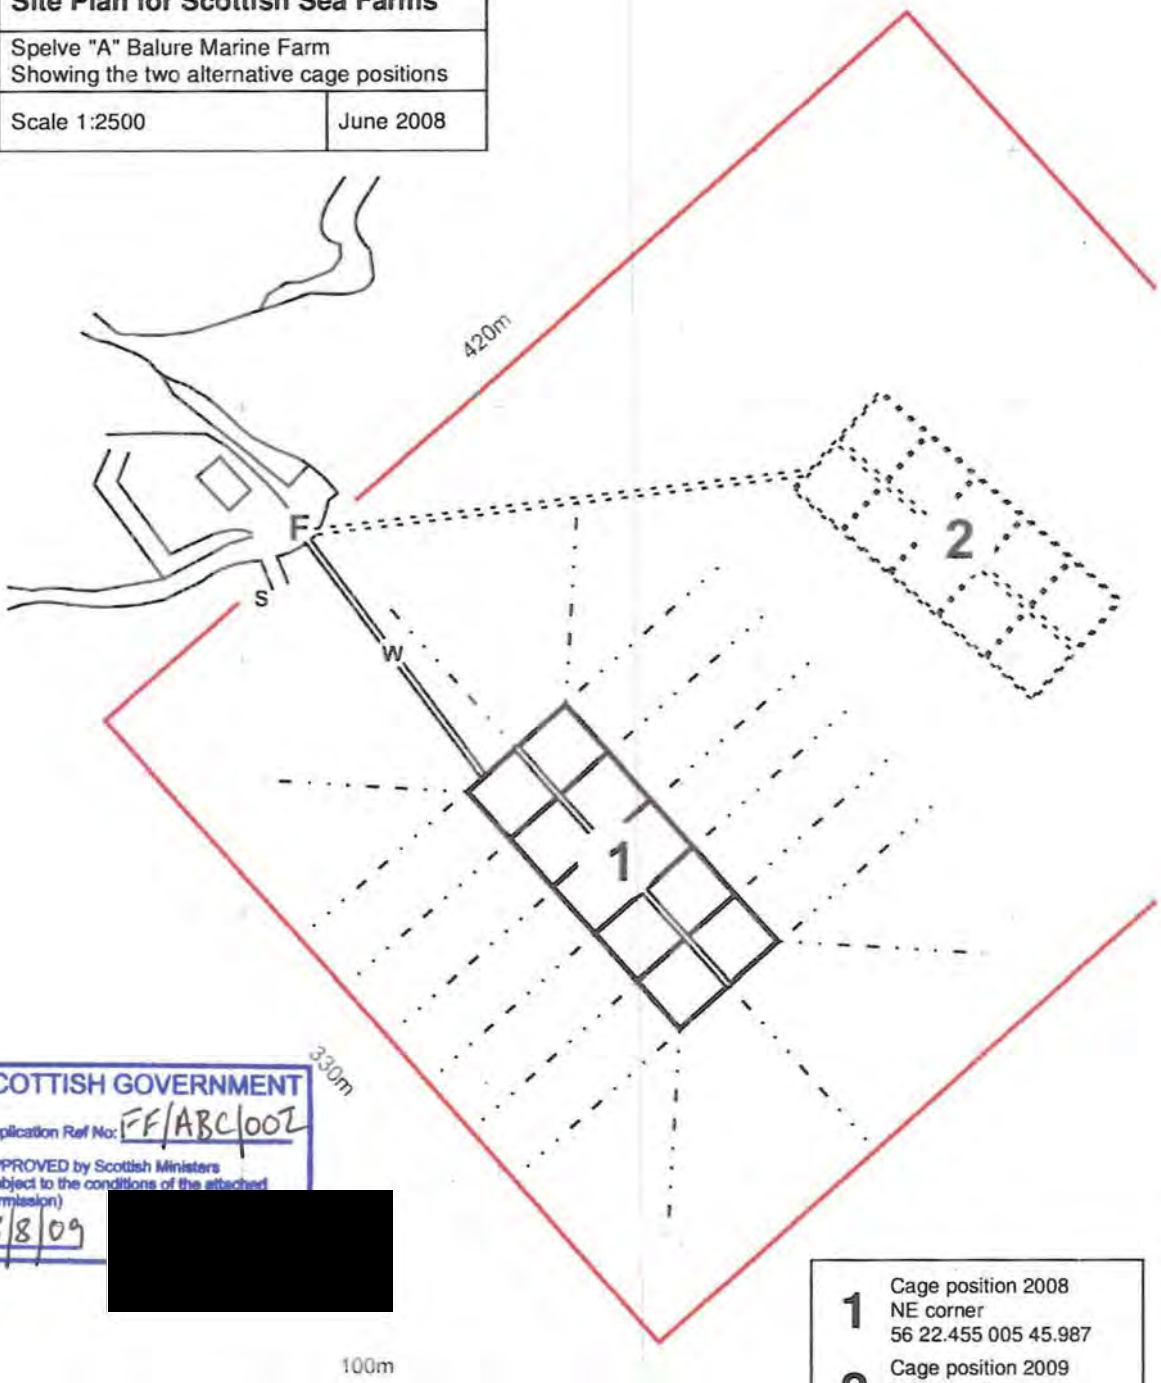

SCOTTISH GOVERNMENT
Application Ref No: FF/ABC/002
APPROVED by Scottish Ministers
(subject to the conditions of the attached permission)
28/8/09
[redacted]

Cage moorings :-

- 2 x 1T block or350kg anchor,
- 20m 30mm galvanised steel ground chain
- 50m 32mm polyprop rope
- 10m 19mm galvanised steel chain to cage
- Total mooring length 80m

Walkway moorings(not shown) same specification.
Coordinates given in Spelve A Balure positions.doc
Not shown – 4 boat moorings, 3 within & 1 without lease area

1	Cage position 2008 NE corner 56 22.455 005 45.987
2	Cage position 2009 NE corner 56 22.516 005 45.867
F	Feeder (on shore)
W	Walkway, feed pipes and power line 120m x 2m in position 1, 200m x 2m in position 2
S	Slip

Distance between 2 positions ~ 120m

Cage group 129m x 53m
10 x 24m square steel cages

SCOTTISH GOVERNMENT
Application Ref No: FF/ABC/002
APPROVED by Scottish Ministers
(subject to the conditions of the attached permission)
28/8/09 [redacted]

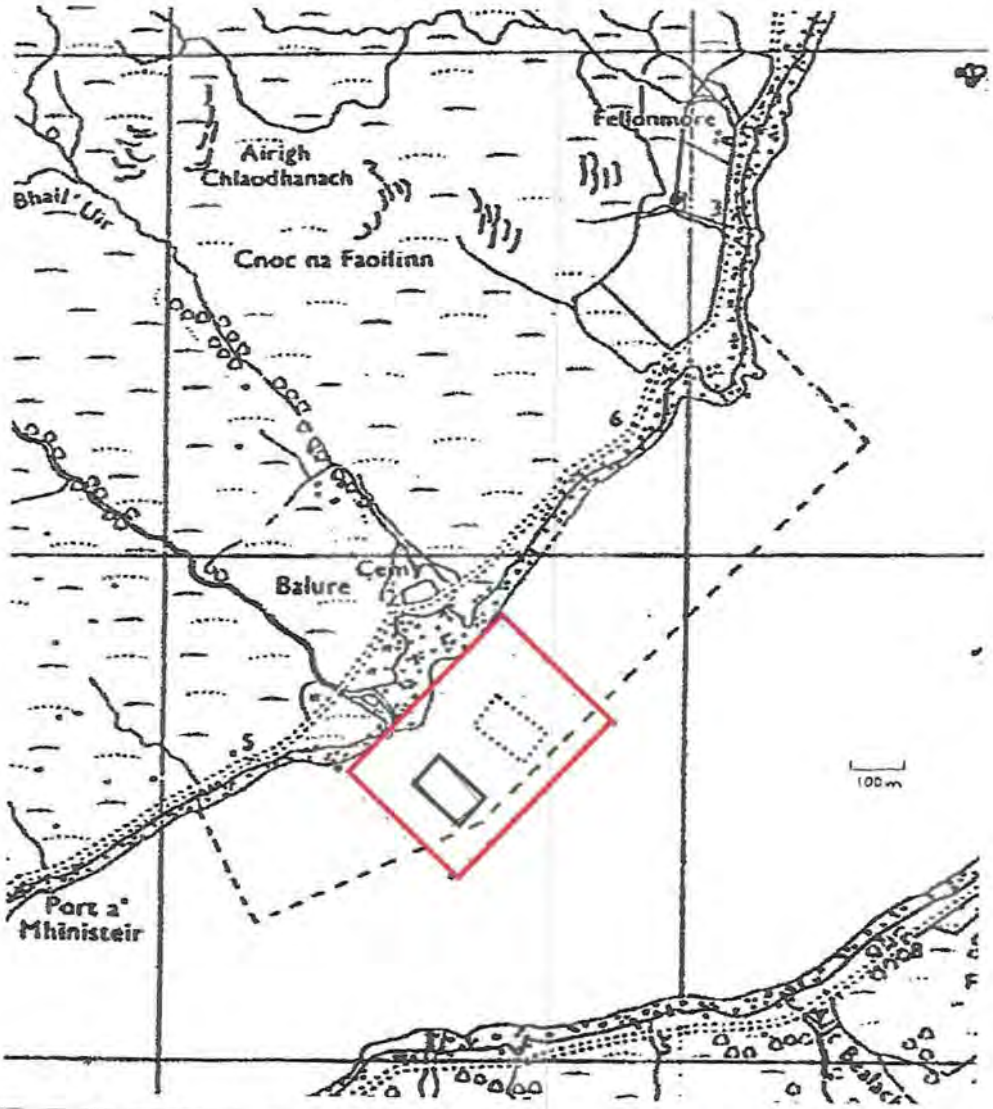

LOCATION PLAN FOR SPELVE A BALURE 1:12500
Adapted from Crown Lease plan

Mooring containment area

Two cage positions to allow fallowing.

------- Crown Lease area

ARGYLL & BUTE

SCOTTISH [redacted]

Application Ref N

APPROVED by S
(subject to the co
permission)
28/8/09

CROWN ESTATE

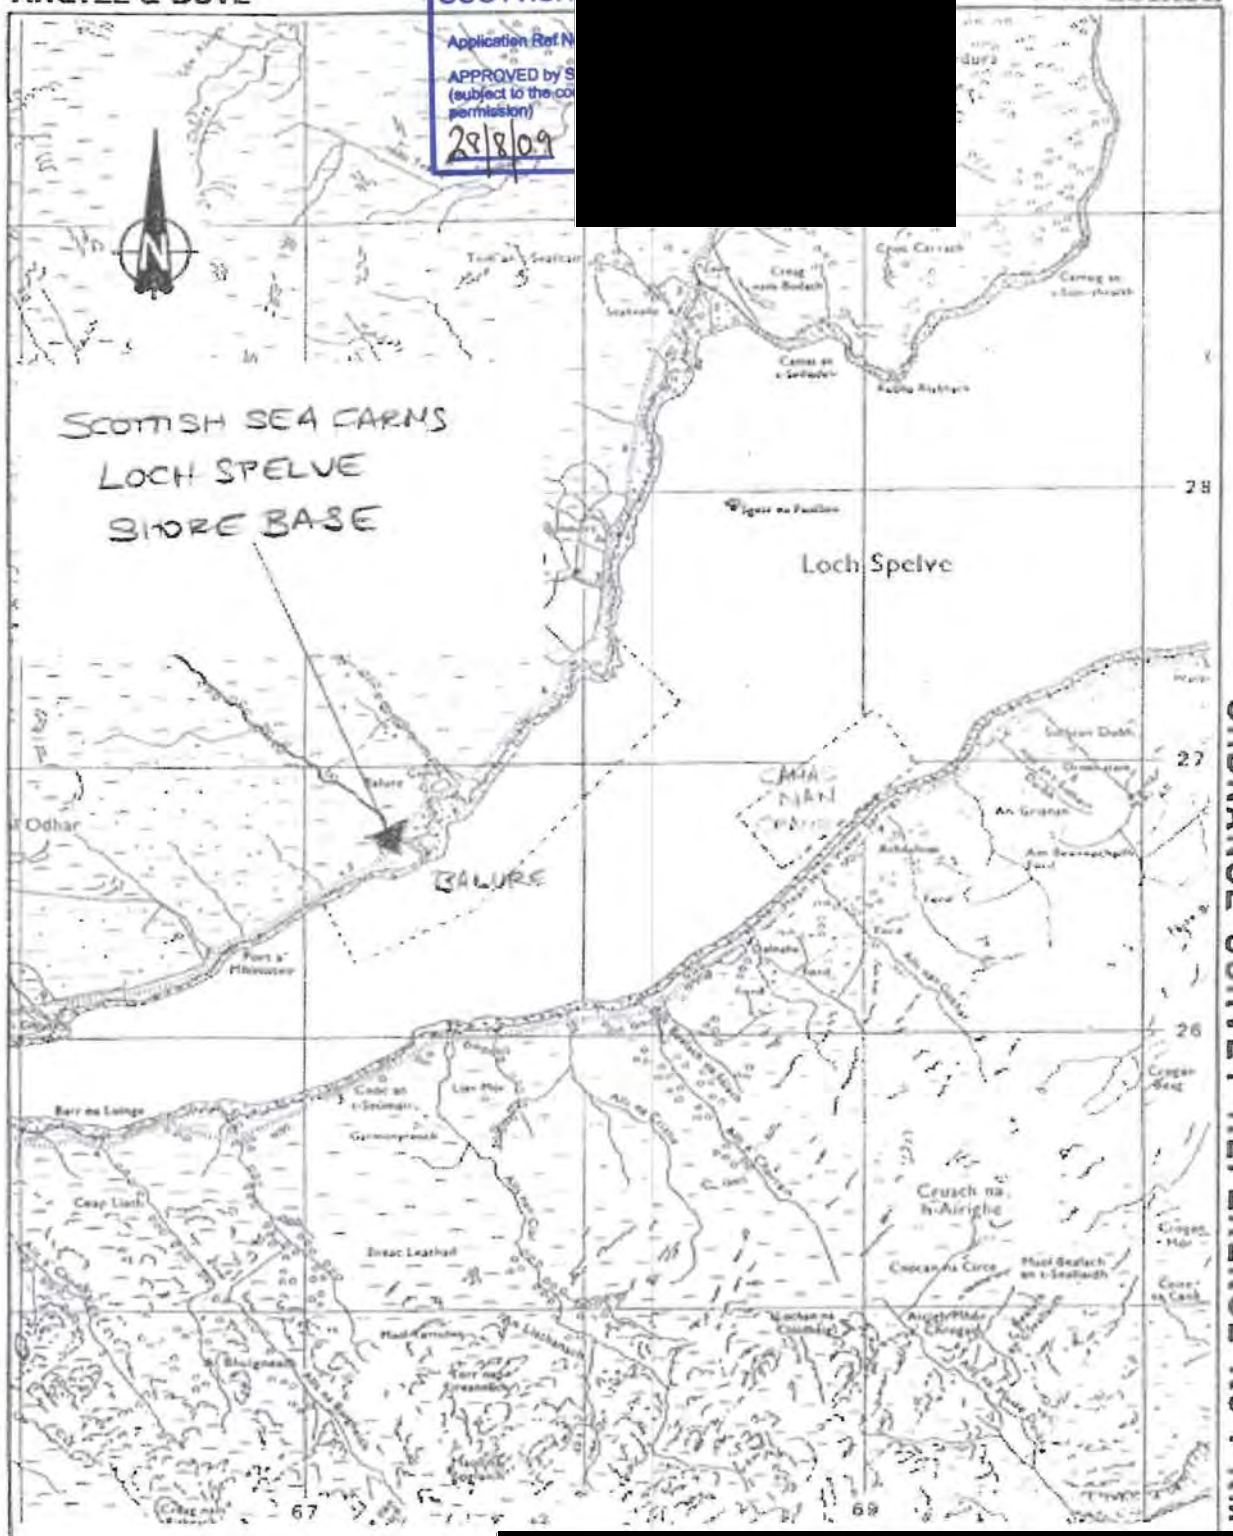

ORDNANCE SURVEY REFERENCE No : NM

THIS [redacted]
IN T
LEAS

Reproduction from the Ordnance Survey Map with the sanction of the Controller of H.M. Stationery Office. Crown Copyright reserved.

CROWN ESTATE COMMI [redacted]

10 Charlotte Square, Edinburgh

Site Plan for Scottish Sea Farms	
Spelve "A" Balure Marine Farm Showing the two alternative cage positions	
Scale 1:2500	June 2008

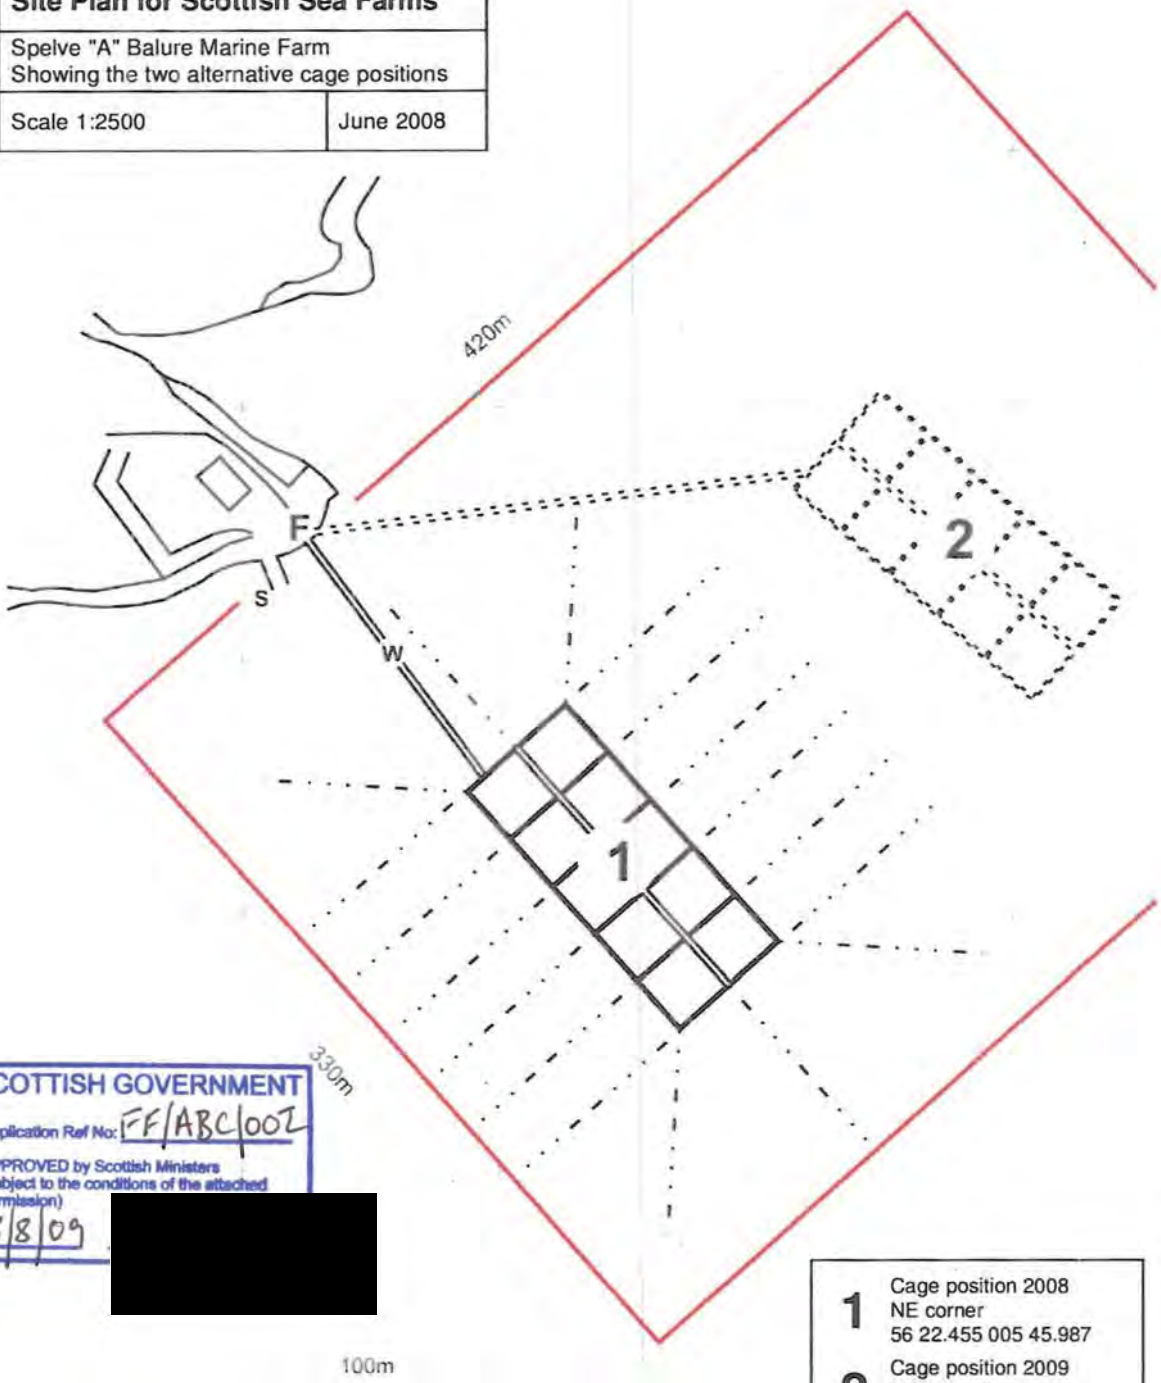

SCOTTISH GOVERNMENT
Application Ref No: FF/ABC/002
APPROVED by Scottish Ministers
(subject to the conditions of the attached permission)
28/8/09
[redacted]

Cage moorings :-

- 2 x 1T block or350kg anchor,
- 20m 30mm galvanised steel ground chain
- 50m 32mm polyprop rope
- 10m 19mm galvanised steel chain to cage
- Total mooring length 80m

Walkway moorings(not shown) same specification.
Coordinates given in Spelve A Balure positions.doc
Not shown – 4 boat moorings, 3 within & 1 without lease area

1	Cage position 2008 NE corner 56 22.455 005 45.987
2	Cage position 2009 NE corner 56 22.516 005 45.867
F	Feeder (on shore)
W	Walkway, feed pipes and power line 120m x 2m in position 1, 200m x 2m in position 2
S	Slip

Distance between 2 positions ~ 120m

Cage group 129m x 53m
10 x 24m square steel cages

SCOTTISH GOVERNMENT
Application Ref No: FF/ABC/002
APPROVED by Scottish Ministers
(subject to the conditions of the attached permission)
28/8/09
[redacted]

SPELVE A BALURE ADMIRALTY CHART EXTRACT OF SITE LOCATION
Showing 2 cage positions, area bounded by moorings extent and crown lease area
Positions & spot depths given in Spelve A Balure Positions.doc

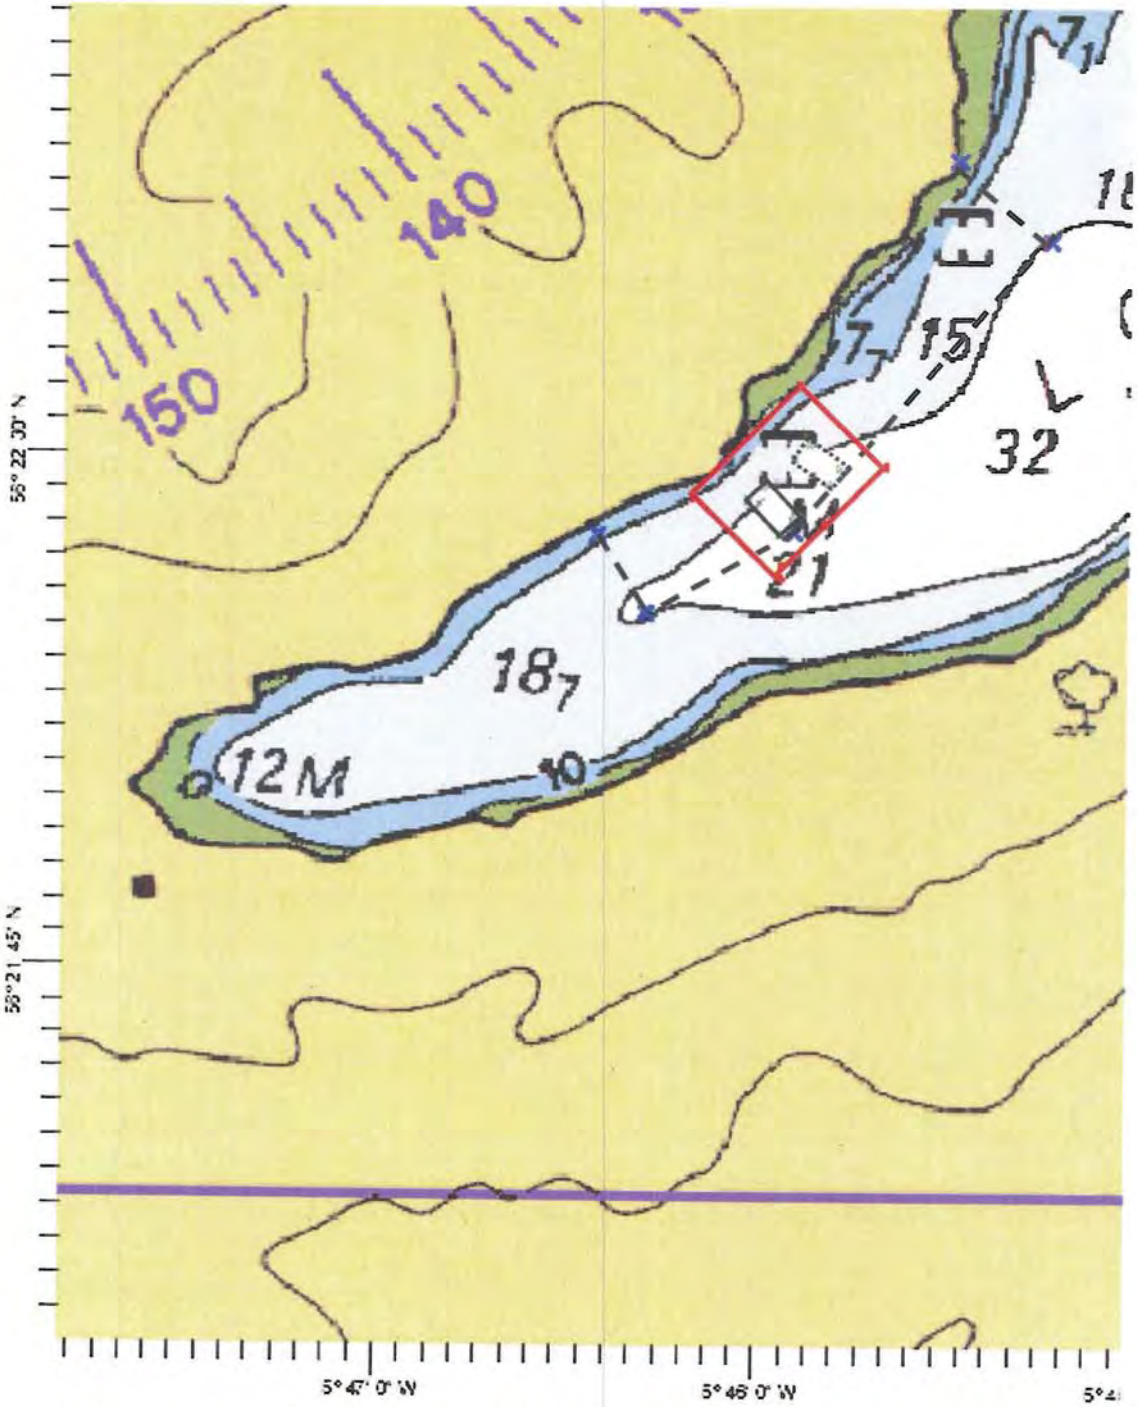

Chart Name: SOUND OF MULL AND APPROACHES
Chart ID: BA2171_1
Top Left: 56° 23' 42" N 5° 47' 49" W
Bottom Right: 56° 21' 11" N 5° 44' 8" W

SCHEDULE OF CONDITIONS

APPLICATION REFERENCE NO: FF/ABC/002

Condition 1

In the event of equipment falling into disrepair or becoming damaged, adrift, stranded, abandoned or sunk in such a manner as to cause an obstruction or danger to navigation, the developer shall carry out or make suitable arrangements for the carrying out of all measures necessary for lighting, buoying, raising, repairing moving or destroying, as appropriate, the whole or any part of the equipment so as to remove the obstruction or danger to navigation.

Reason: In the interests of navigational safety.