marinescotland

[redacted]
E: fiona .watt@scotland.gsi.gov.uk

The Scottish Government
Riaghaltas na h-Alba

In 2014 Scotland Welcomes the World

LEGACY 2014 | Homecoming Scotland | RYDER CUP | GLENEAGLES

Scottish Sea Farms
South Shian
Connel
By Oban
PA37 1SB

29 August 2014

Dear Sir or Madam

GRANT OF PLANNING PERMISSION: LISMORE NORTH 1 AND 2 FFR/ABC/011

The Scottish Ministers, having considered your application dated 13 March 2013, hereby grant planning permission under section 31A of the Town and Country Planning (Scotland) Act 1997 (as amended).

APPLICANT:	Scottish Sea Farms
APPLICATION No:	FFR/ABC/011
NAME / LOCATION OF DEVELOPMENT:	Lower Loch Linnhe Lismore North 1 (Port na Morlachd) Position: 56 33.033N 05 28.412W Lismore North 2 (Dubh Sgeir) Position: 56 32.940N 05 28.897W
NATURE OF DEVELOPMENT:	14 x 80m circular cages and a feed barge, for the cultivation of Atlantic salmon.

This is subject to the development being in accordance with the plans submitted and attached hereto as stamped and approved, and to the attached conditions.

Yours sincerely

[redacted]

FIONA M WATT
Performance Aquaculture and Recreational Fisheries

ISO14001 at V.Q. REGISTERED | INVESTOR IN PEOPLE | POSITIVE ABOUT DISABLED PEOPLE

SCOTTISH GOVERNMENT PLANNING PERMISSION No FFR/ABC/011

SCHEDULE OF CONDITIONS

Condition 1

Subject to Condition 2 the equipment shall be as set out in the application and submitted plans and the site operator shall operate the development in accordance with the provisions of the application, submitted plans and all supporting information.

Reason: To ensure that the appropriate mitigation measures, strategies and procedures detailed in the application are implemented in continuing to operate this site.

Condition 2

In the event of equipment falling into disrepair or becoming damaged, adrift, stranded, abandoned or sunk in such a manner as to cause an obstruction or danger to navigation, such works (including lighting, buoying, raising, repairing, moving or destroying the whole or any part of that equipment) as may be needed to remove the obstruction or danger to navigation must be carried out.

Reason: In the interests of navigational safety.

INFORMATIVE

Although this site has planning permission you will still need to hold a Crown Estate lease and you should speak to the Crown Estate if your lease is due for renewal.

Please also note that the Aquatic Animal Health (Scotland) Regulations 2009 requires the authorisation of all Aquaculture Production Businesses (APBs) in relation to animal health requirements for aquaculture animals and products thereof, and on the prevention and control of certain diseases in aquatic animals. The authorisation procedure is undertaken on behalf of the Scottish Ministers by the Fish Health Inspectorate (FHI) at Marine Scotland Marine Laboratory.
To apply for authorisation for an APB or to amend details of an existing APB or any site that an APB is authorised to operate at, you are advised to contact the FHI at:

Fish Health Inspectorate
Marine Scotland Marine Laboratory
PO Box 101
375 Victoria Road
Aberdeen, AB11 9DB
Tel: 01224 295525
Email: ms.fishhealth@scotland.gsi.gov.uk

SCOTTISH GOVERNMENT
Application Ref No: FFR/ABC/011
APPROVED by Scottish Ministers (subject to the conditions of the attached permission)
29/8/14
[redacted]

FFR/ABC/011: Lismore North 2 (Dubh Sgeir)

Site co-ordinates

Lismore North 2 (Dubh Sgeir)					
	WGS84			OSGB36	
Crown Lease Area	56 33.066N	05 28.860W		186139.9	745329.9
	56 33.011N	05 28.723W		186275	745220.8
	56 32.880N	05 28.912W		186069.2	744987.8
	56 32.934N	05 29.047W		185936	745094.9
Mooring Area	56 33.072N	05 28.897W		186102.6	745342.9
	56 33.014N	05 28.657W		186342.9	745222.9
	56 32.850N	05 28.787W		186194.4	744925.7
	56 32.807N	05 28.953W		186020.3	744854.6
	56 32.852N	05 29.138W		185835.1	744947.6
	56 33.010N	05 29.013W		185978	745234
Cage Grid	56 32.995N	05 28.956W		186034.9	745203.2
	56 32.969N	05 28.849W		186142.1	745149.5
	56 32.880N	05 28.922W		186058.9	744988.3
	56 32.907N	05 29.028W		185952.9	745043.9
Generator Raft	56 32.960N	05 29.011W		185975.3	745141.2
Mid-Point	56 32.940N	05 28.897W		186090.2	745098.2
Total Surface Area	3056m²				
Area Enclosed by Moorings	169175m²				

SCOTTISH GOVERNMENT
Application Ref No: FFR/ABC/011
APPROVED by Scottish Ministers (subject to the conditions of the attached permission)
29/8/14 [redacted]

FFR/ABC/011: Lismore North 1 (Port na Moralachd)

Site co-ordinates

Lismore North 1 (Port na Moralachd)					
	WGS84			BNG	
Crown Lease Area	56 33.119N	05 28.339W		186678.4	745401.1
	56 33.046N	05 28.222W		186791.3	745259.7
	56 32.912N	05 28.421W		186575	745021.6
	56 32.984N	05 28.598W		186400.5	745164.2
Mooring Area	56 33.157N	05 28.382W		186637.9	745473.8
	56 33.052N	05 28.185W		186829.8	745268.9
	56 32.905N	05 28.442W		186552.8	745009.7
	56 33.001N	05 28.639W		186360.1	745197.9
Cage Grid	56 33.089N	05 28.378W		186635.6	745347.5
	56 33.051N	05 28.308W		186703.7	745273.4
	56 32.974N	05 28.445W		186556.2	745137.8
	56 33.012N	05 28.515W		186488.1	745211.8
Feed Barge	56 33.008N	05 28.348W		186658.7	745195.8
Mid-Point	56 33.033N	05 28.412W		186595.5	745245.4
Total Surface Area	4398m²				
Area Enclosed by Moorings	106400m²				

SCOTTISH GOVERNMENT
Application Ref No: FFR/ABC/011
APPROVED by Scottish Ministers (subject to the conditions of the attached permission)
29/8/14 [redacted]

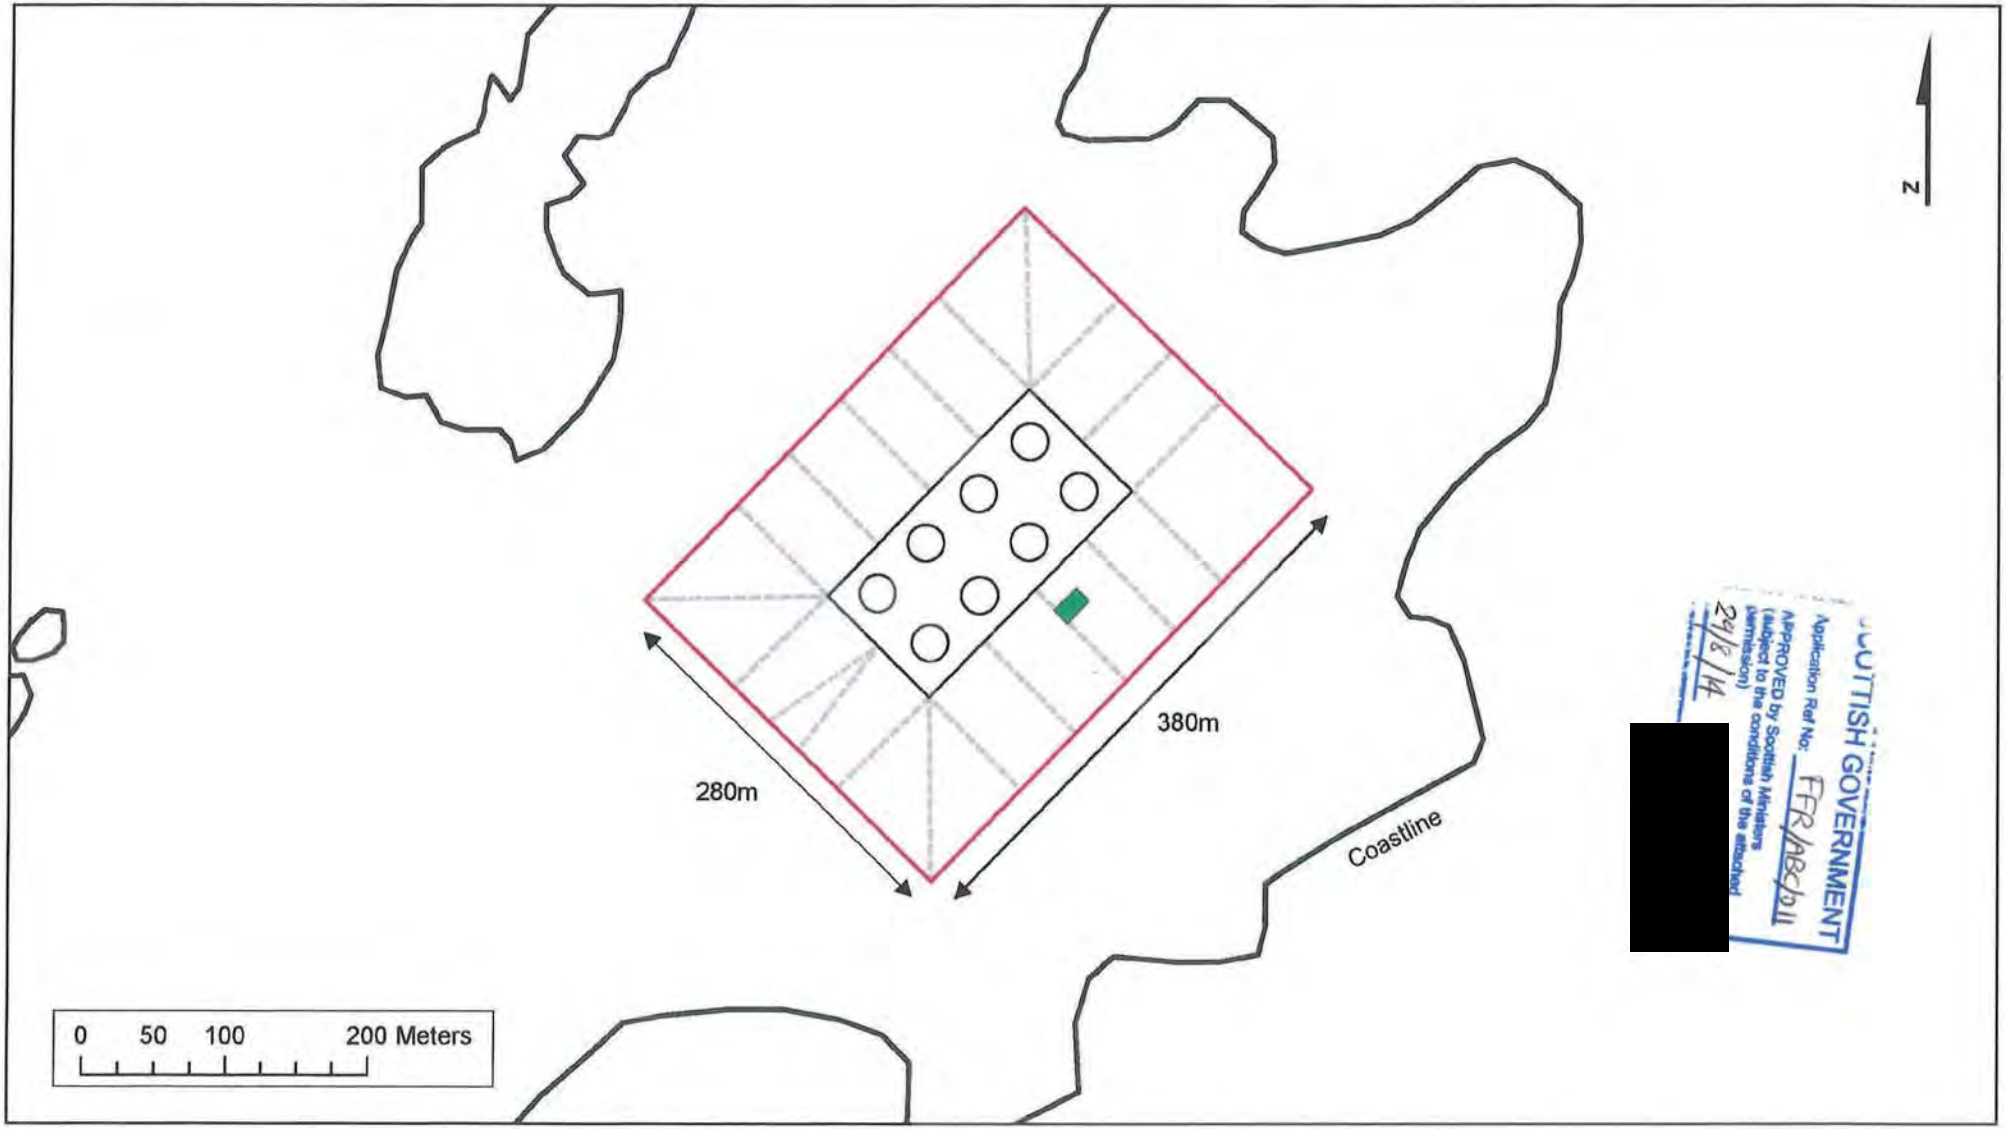

PORT NA MORALACHD, LOCH LINNHE	Key:	Layout:
SITE PLAN v2	Cage grid; Feed Barge (21.7m x 13m); Moorings extent; PnM mooring lines	8 x 80m circumference circles in a 2x4 50m grid.
28/02/2013 Site plan detailing the layout of the SSF marine site Port na Moralachd, Loch Linnhe.	1:5,000	Cage grid: 100m x 200m.
		Area enclosed by moorings: 106400m²
		Total surface area: 4357m²
		Positions given in Lismore North Positions.docx

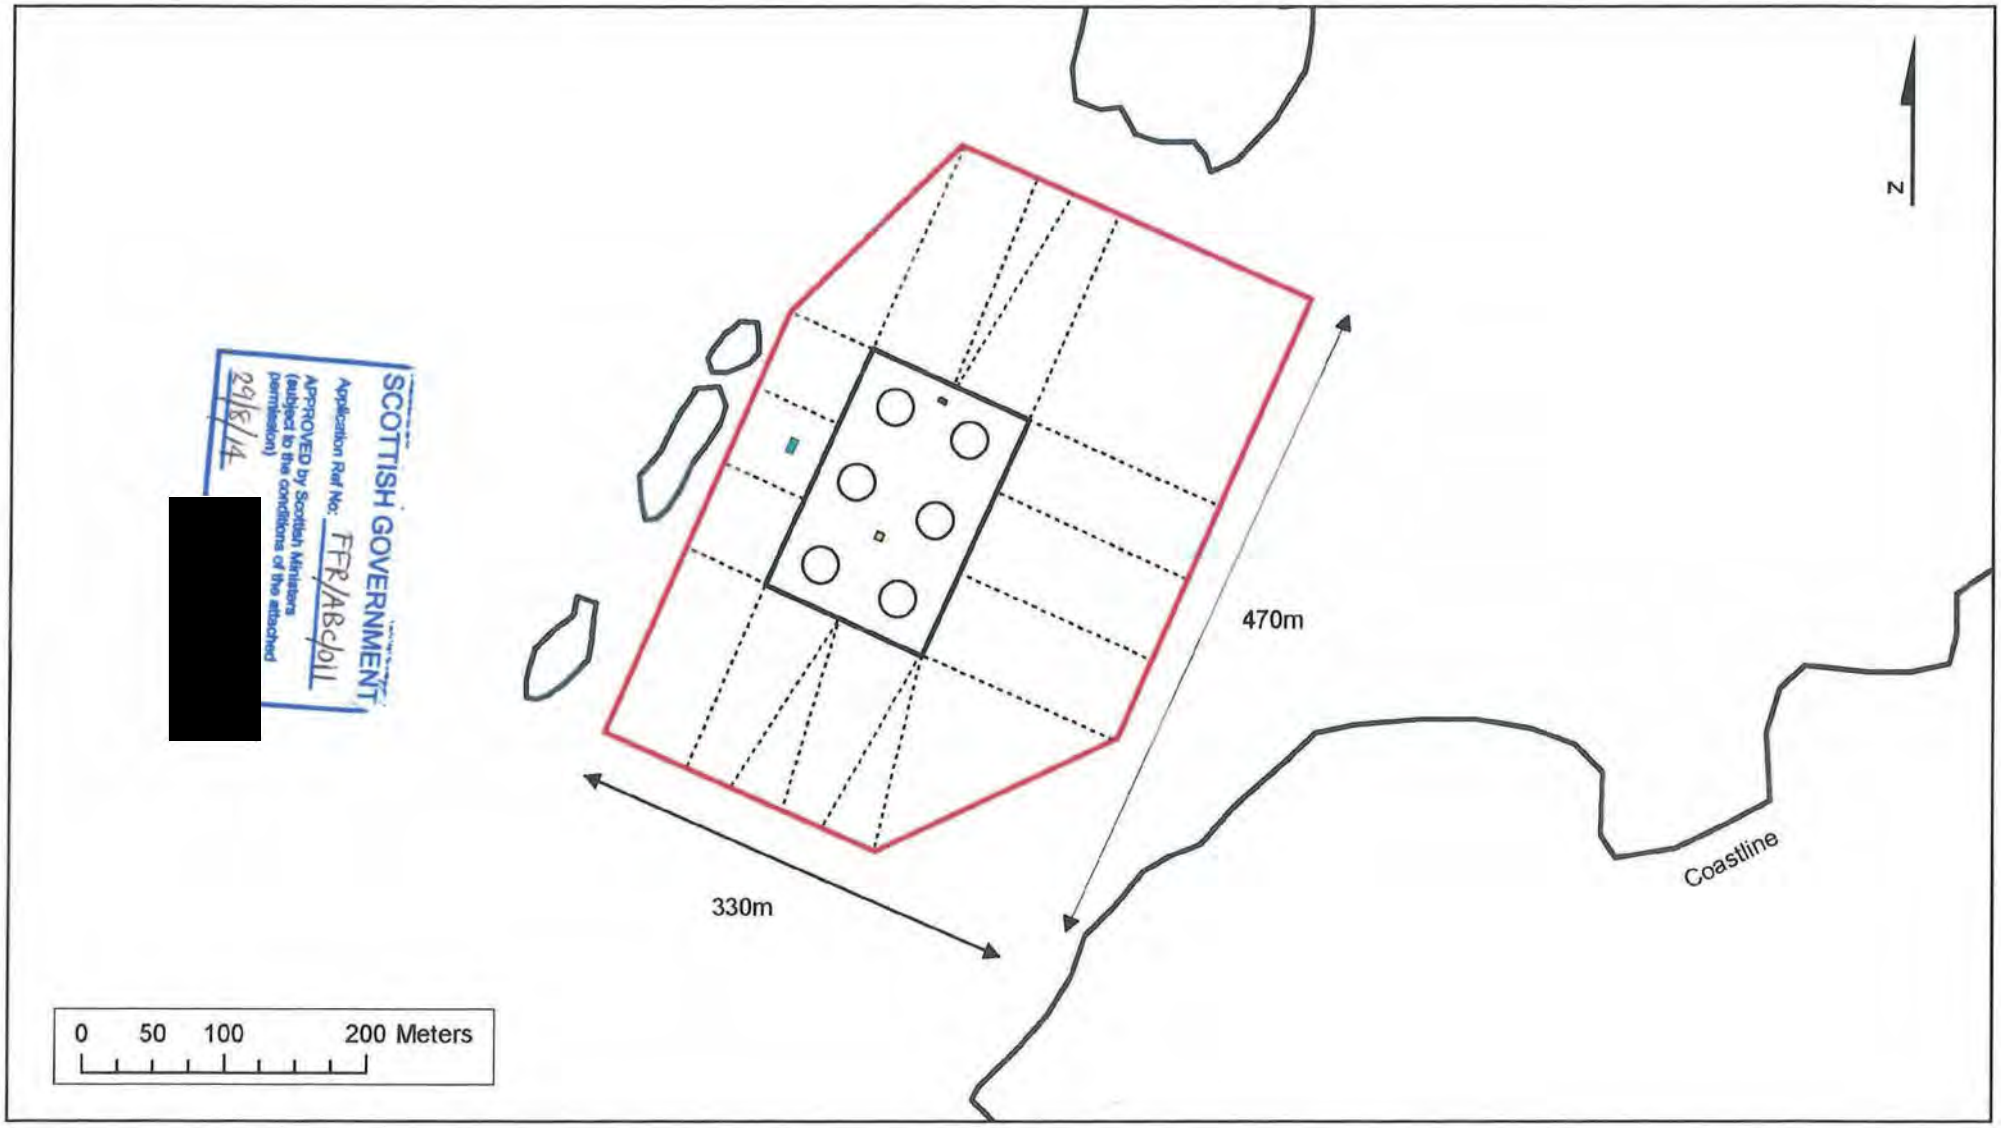

SCOTTISH GOVERNMENT
Application Ref No: FFR/ABC/011
APPROVED by Scottish Ministers (subject to the conditions of the attached permission)
29/8/14

[redacted]

DUBH SGEIR, LOCH LINNHE	**Key:**	**Layout:**
SITE PLAN v2	Cage grid; Moorings extent; Mooring lines; Storvicks; Quattro; Generator Raft	6 x 80m circumference circles in a 2x3 60m grid.
28/02/2013 Site plan detailing the layout of the SSF marine site Dubh Sgeir, Loch Linnhe.	1:5,000	Cage grid: 120m x 180m.
		Area enclosed by moorings: 142655m²
		Total surface area: 3056m²
		Positions given in Lismore North Positions.docx

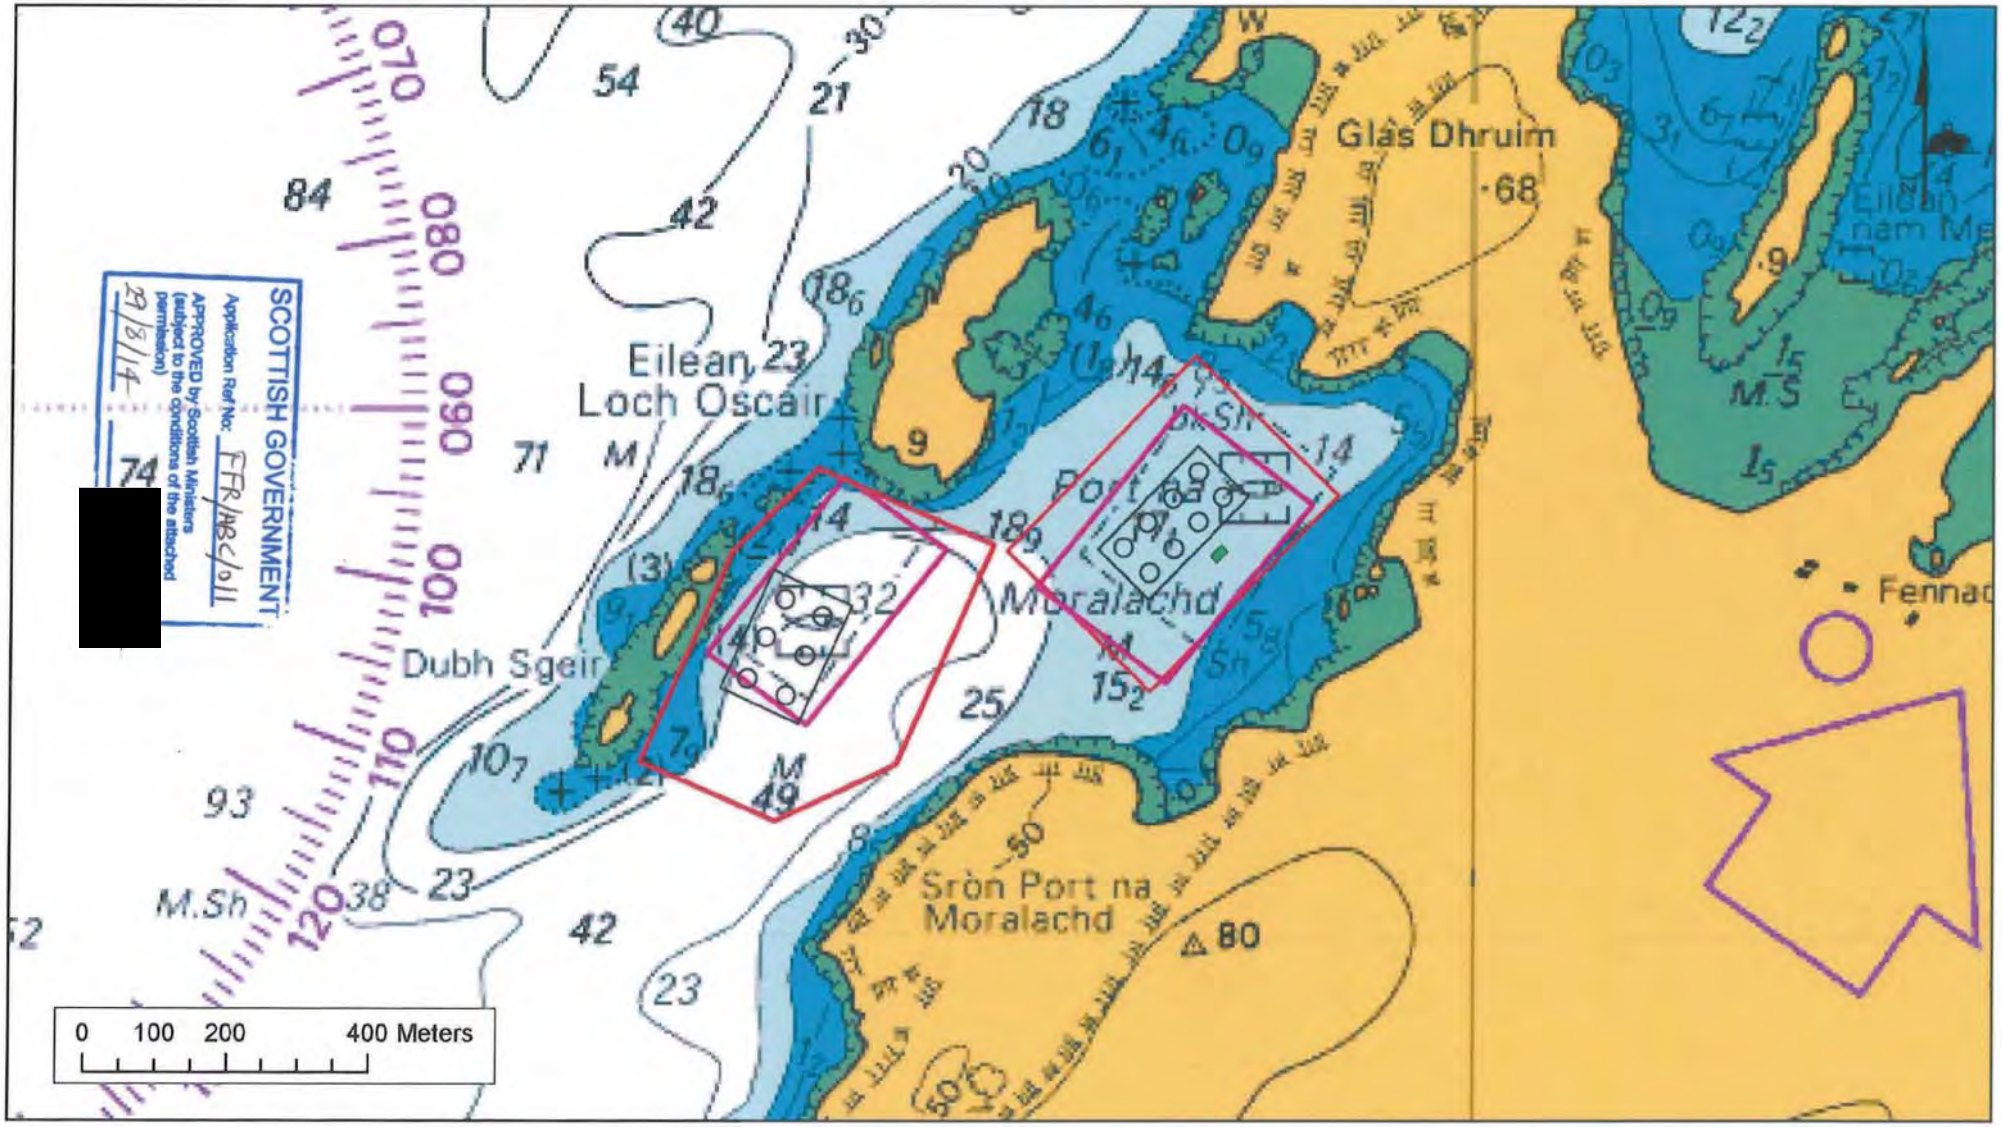

LISMORE NORTH 1 & 2, LOCH LINNHE	Key:	Layout:
ADMIRALTY CHART EXTRACT	Cage grid Feed Barge (21.7m x 13m) Moorings extent Crown Lease area	Port na Moralachd - 8 x 80m circumference circles in a 2x4 50m grid. Dubh Sgeir - 6 x 80m circumference circles in a 2x3 60m grid.
28/02/2013 Chart extract showing the layout of the SSF marine sites Lismore North 1 (Port na Moralachd) and Lismore North 2 (Dubh Sgeir), Loch Linnhe.	1:10,000	

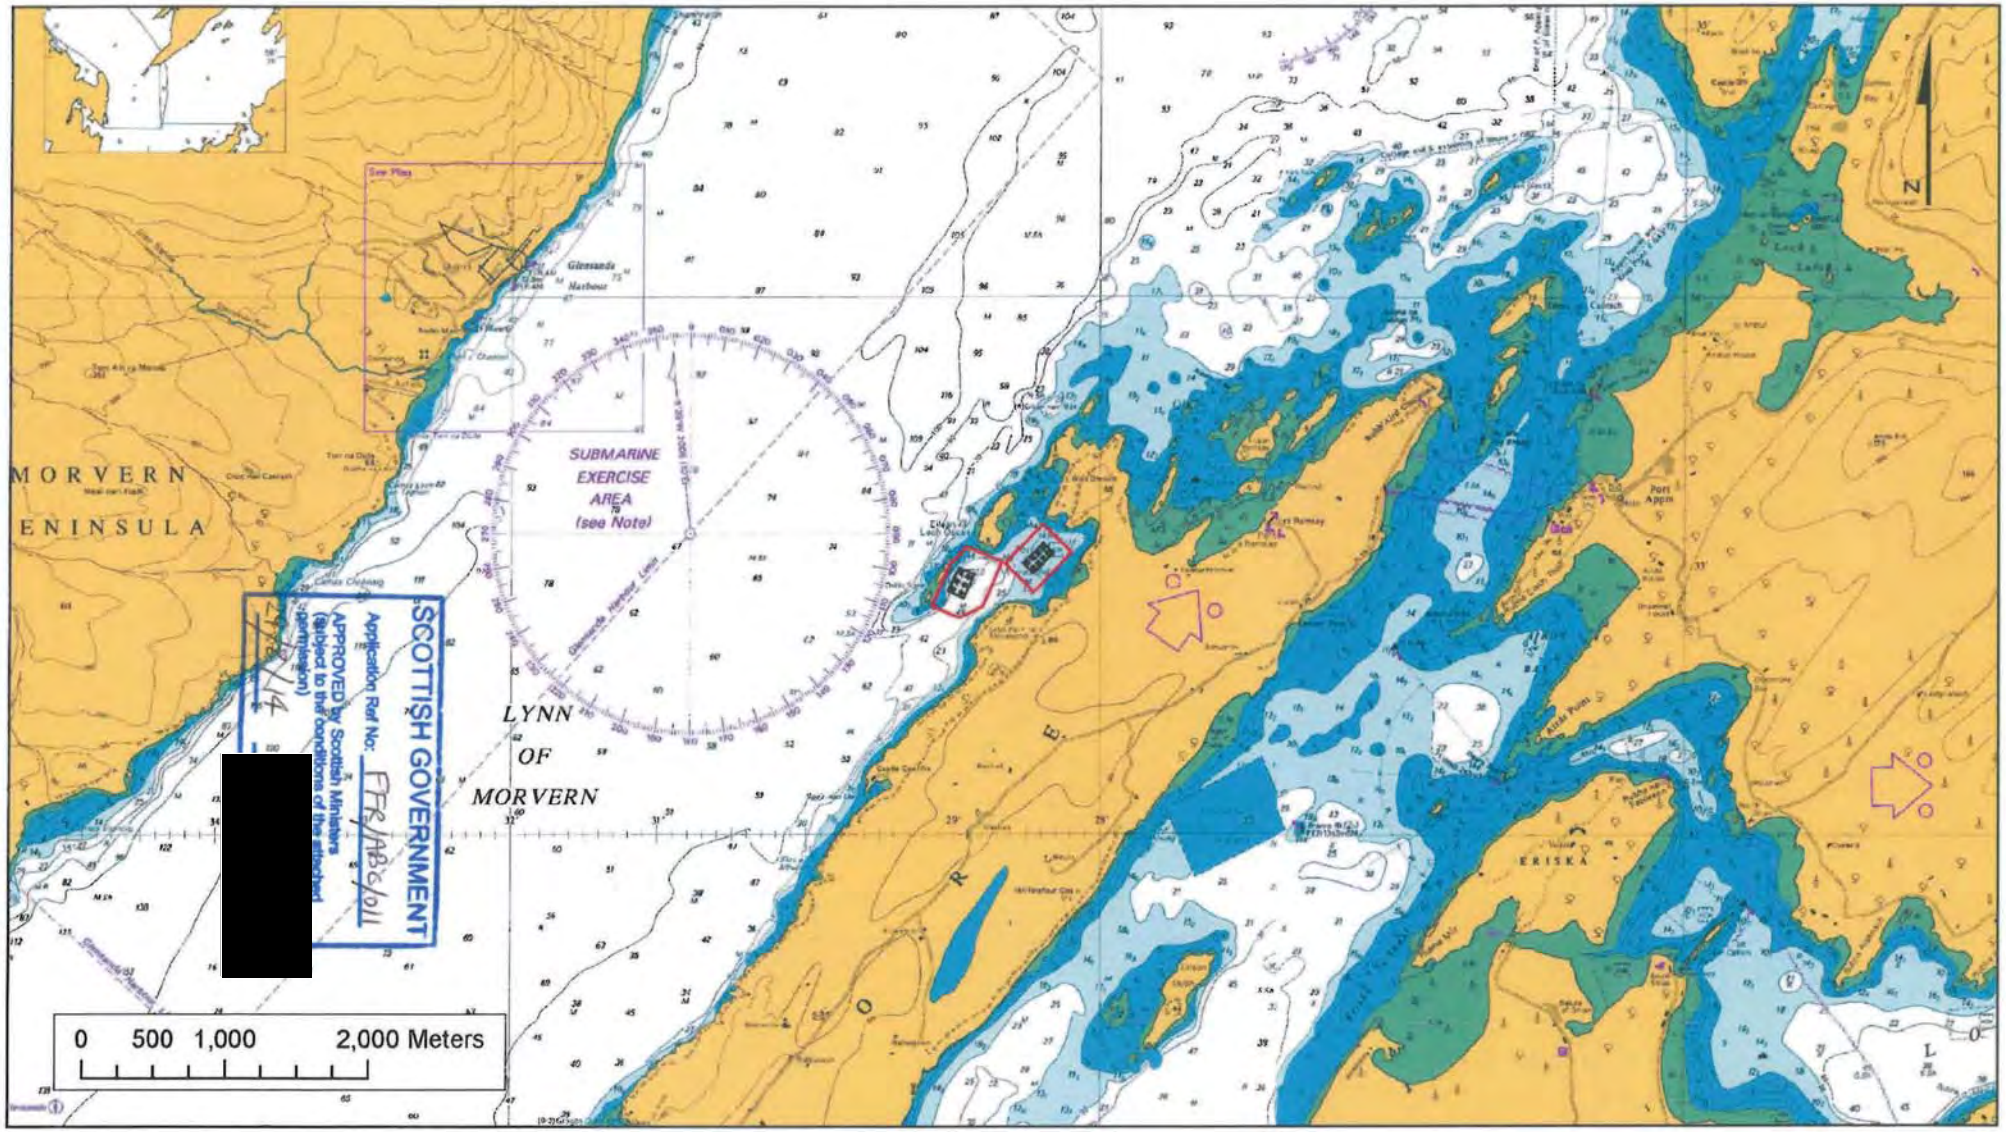

LISMORE NORTH 1 & 2, LOCH LINNHE	Key:	Layout:
LOCATIONAL MAP	Cage grid / Moorings extent	Port na Moralachd - 8 x 80m circumference circles in a 2x4 50m grid.
28/02/2013 Chart extract showing the location of the SSF marine sites Lismore North 1 (Port na Moralachd) and Lismore North 2 (Dubh Sgeir), Loch Linnhe.	1:50,000	Dubh Sgeir - 6 x 80m circumference circles in a 2x3 60m grid.

SCOTTISH GOVERNMENT