marinescotland
Aquaculture Planning Policy

[redacted]
E: fishfarmreview@scotland.gsi.gov.uk

The Scottish Government

Scottish Sea Farms Ltd
South Shian
Connel
Argyll

15 January 2014

Dear Sirs

GRANT OF PLANNING PERMISSION

The Scottish Ministers, having considered your application dated 31January 2013, hereby grant planning permission under section 31A of the Town and Country Planning (Scotland) Act 1997 (as amended).

APPLICANT:	Scottish Sea Farms Ltd
APPLICATION No:	FFR/ABC/048
NAME / LOCATION OF DEVELOPMENT:	Fishnish A, Sound of Mull, Argyll Position: 56 30.27 05 50.274
NATURE OF DEVELOPMENT:	12 no 24m square cages, a feed barge and 2 boat moorings. For the cultivation of Atlantic Salmon.

This is subject to the development being in accordance with the plans submitted and attached hereto as stamped and approved, and to the attached conditions.

Yours faithfully

[redacted]

Kate Smith

1B North, Victoria Quay, Edinburgh EH6 6QQ
www.scotland.gov.uk

ISO14001 at V.Q. REGISTERED
INVESTOR IN PEOPLE
POSITIVE ABOUT DISABLED PEOPLE

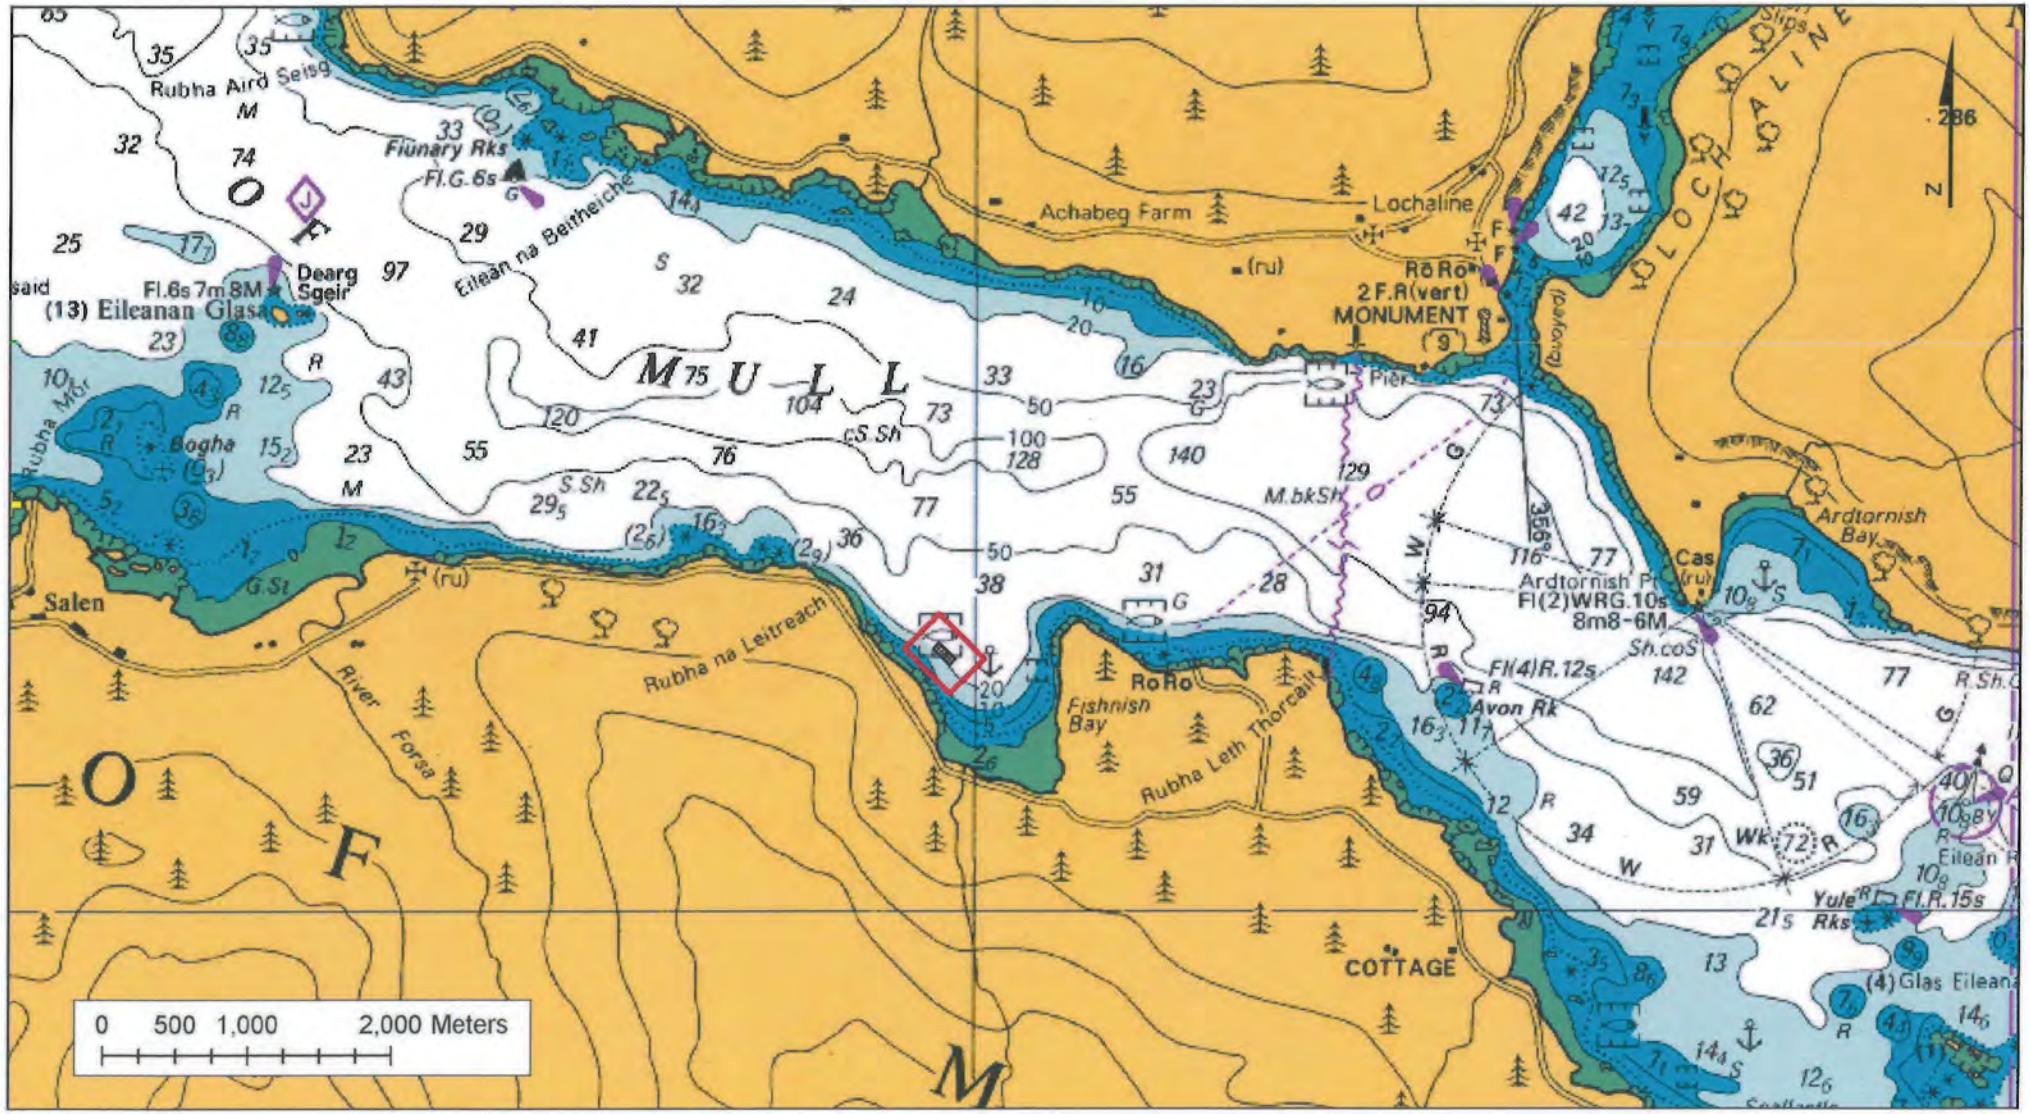

FISHNISH A, SOUND OF MULL	Key:	Layout: 12 x 24m square cages with 1m walkways in a 2 x 6 grid. Moorings extend 140m in all directions Cage grid: 52m x 151m.
LOCATIONAL MAP	Cage grid / Moorings extent	
21/12/2012 v1 Map showing the location of the SSF marine cage site at Fishnish A, Sound of Mull	Scale: 1:50,000	

SCOTTISH GOVERNMENT
Application Ref No: FFR/ABC/048
APPROVED by Scottish Ministers
(subject to the conditions of the attached permission)
15/1/14 [redacted]

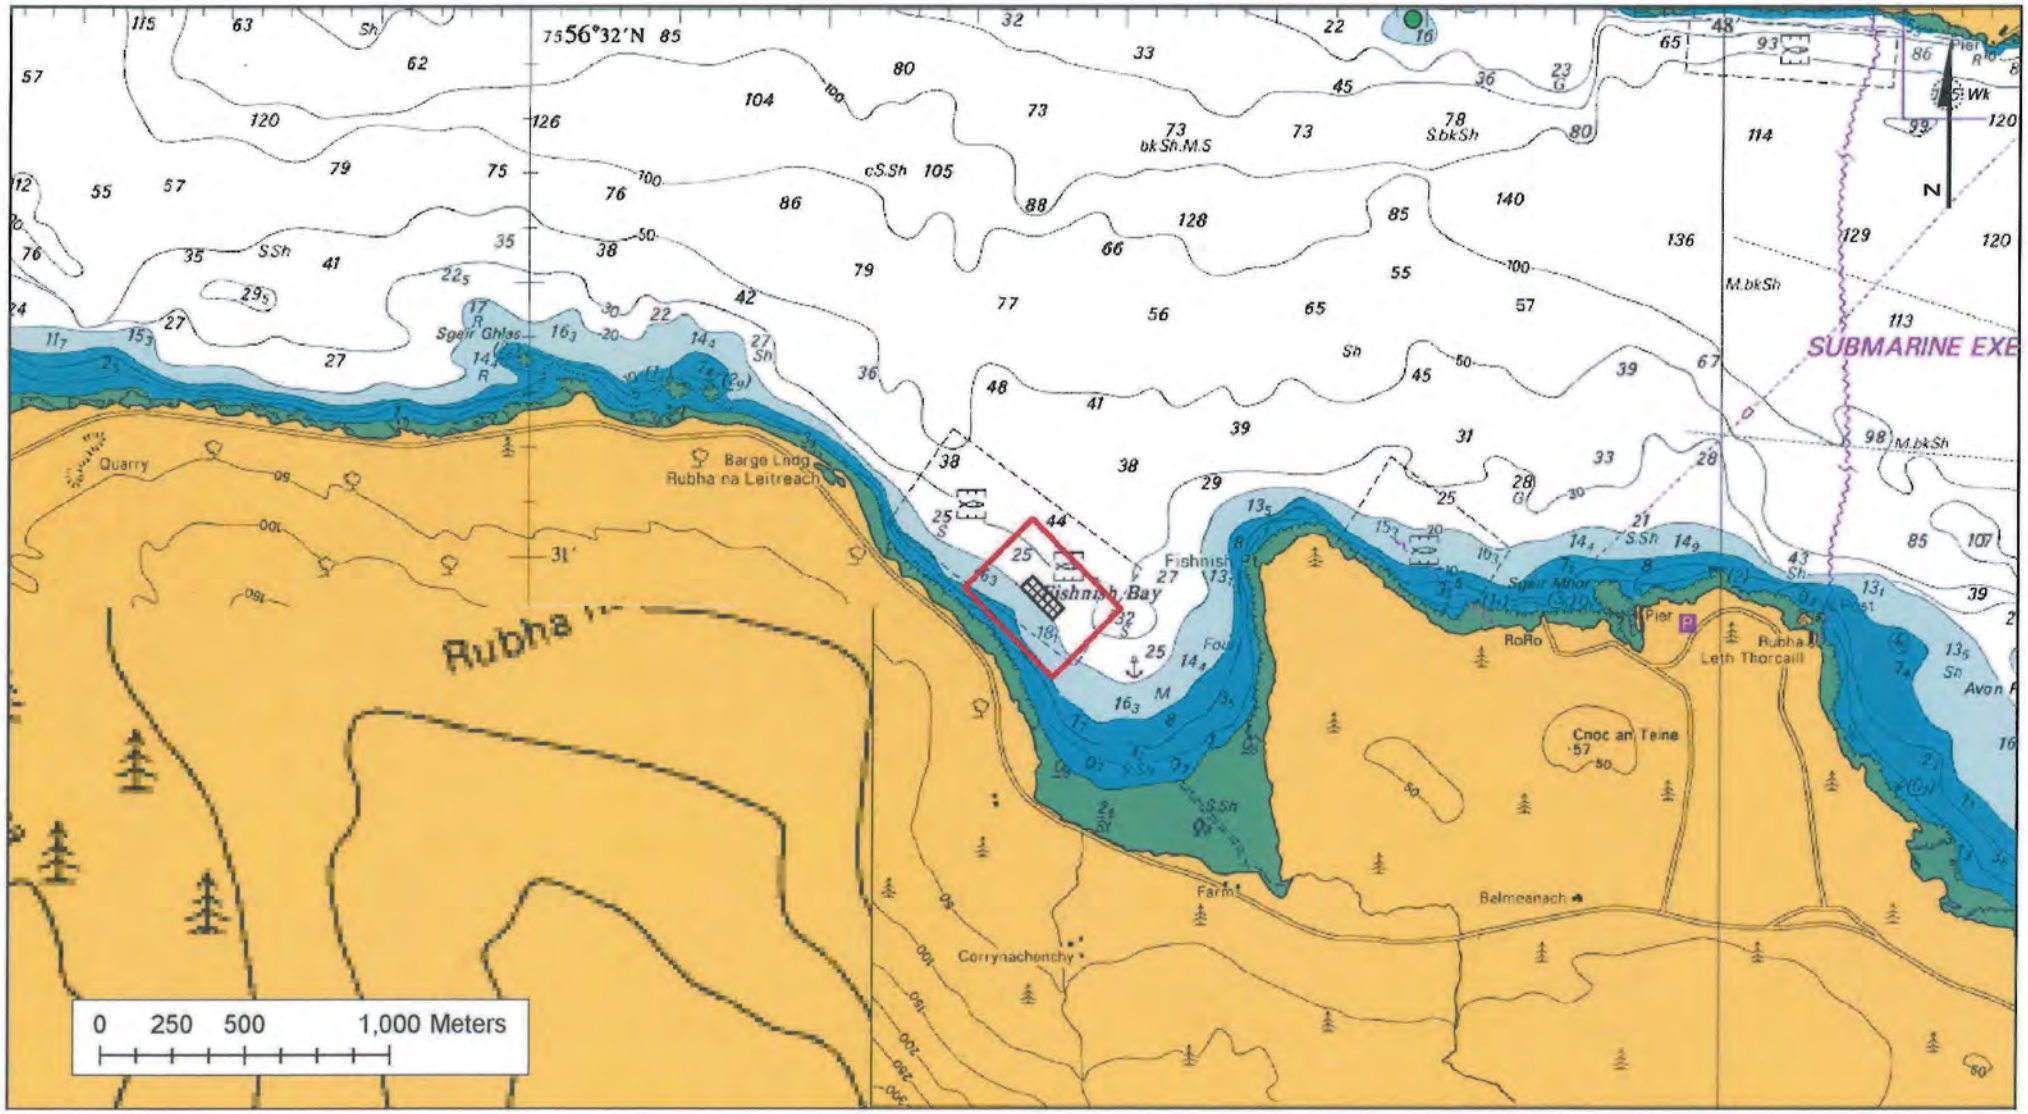

FISHNISH A, SOUND OF MULL	Key:	Layout: 12 x 24m square cages with 1m walkways in a 2 x 6 grid. Mooorings extend 140m in all directions Cage grid: 52m x 151m.
LOCATIONAL MAP	Cage Grid / Moorings extent	
21/12/2012 v1 Map showing the location of the SSF marine cage site at Fishnish A, Sound of Mull	Scale: 1:25,000	

SCOTTISH GOVERNMENT
Application Ref No: FFR/ABC/048
APPROVED by Scottish Ministers (subject to the conditions of the attached permission)
15/1/14 [redacted]

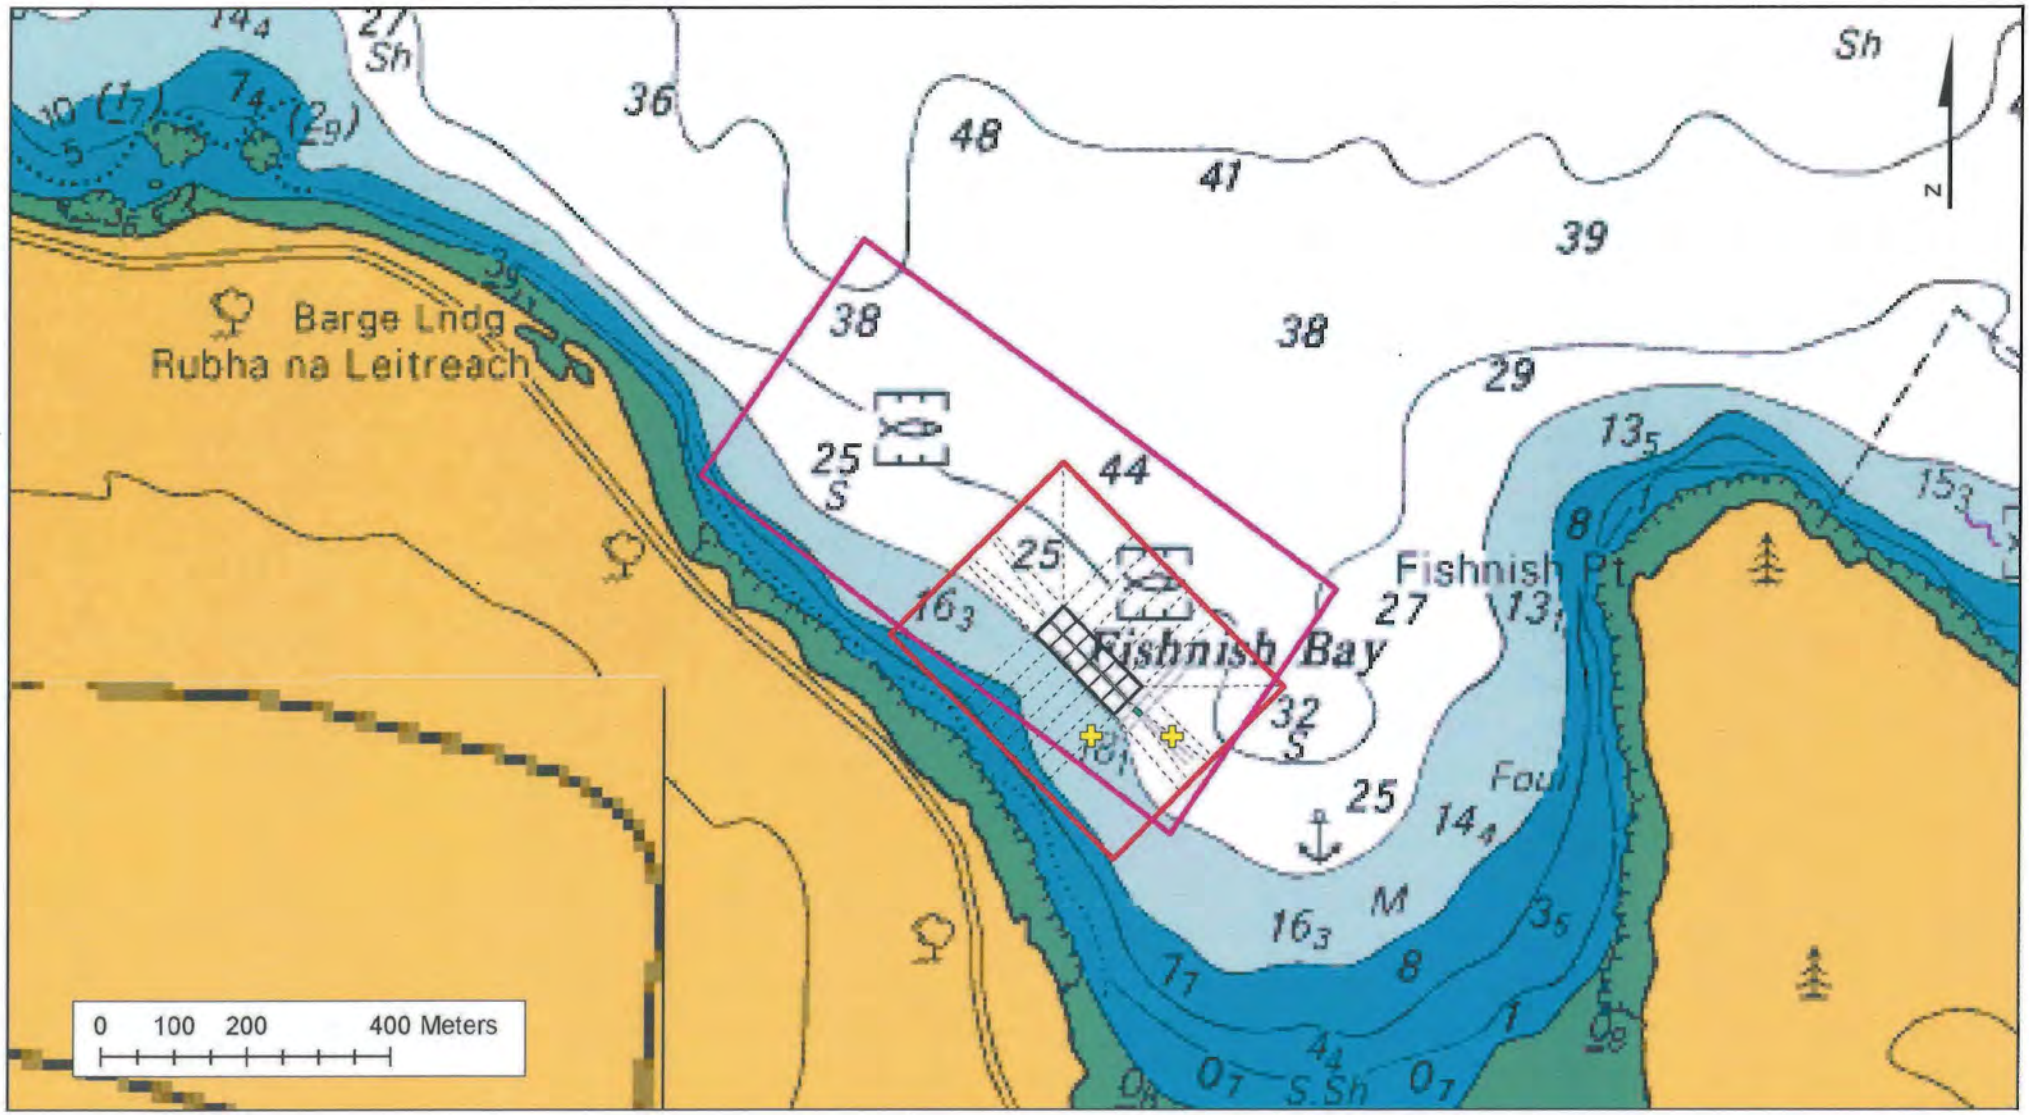

FISHNISH A, SOUND OF MULL **ADMIRALTY CHART EXTRACT** **21/12/2012 v1** Map showing the location and layout of the SSF marine cage site at Fishnish A, Sound of Mull	**Key:** Cage Grid Moorings extent Crown Lease Area Feed barge (12m x 7m) Fishnish A boat moorings Scale: 1:10,000	**Layout:** 12 x 24m square cages with 1m walkways in a 2 x 6 grid. Mooorings extend 140m in all directions Cage grid: 52m x 151m.

SCOTTISH GOVERNMENT
Application Ref No: FFR/ABC/048
APPROVED by Scottish Ministers (subject to the conditions of the attached permission)
15/1/14
[redacted]

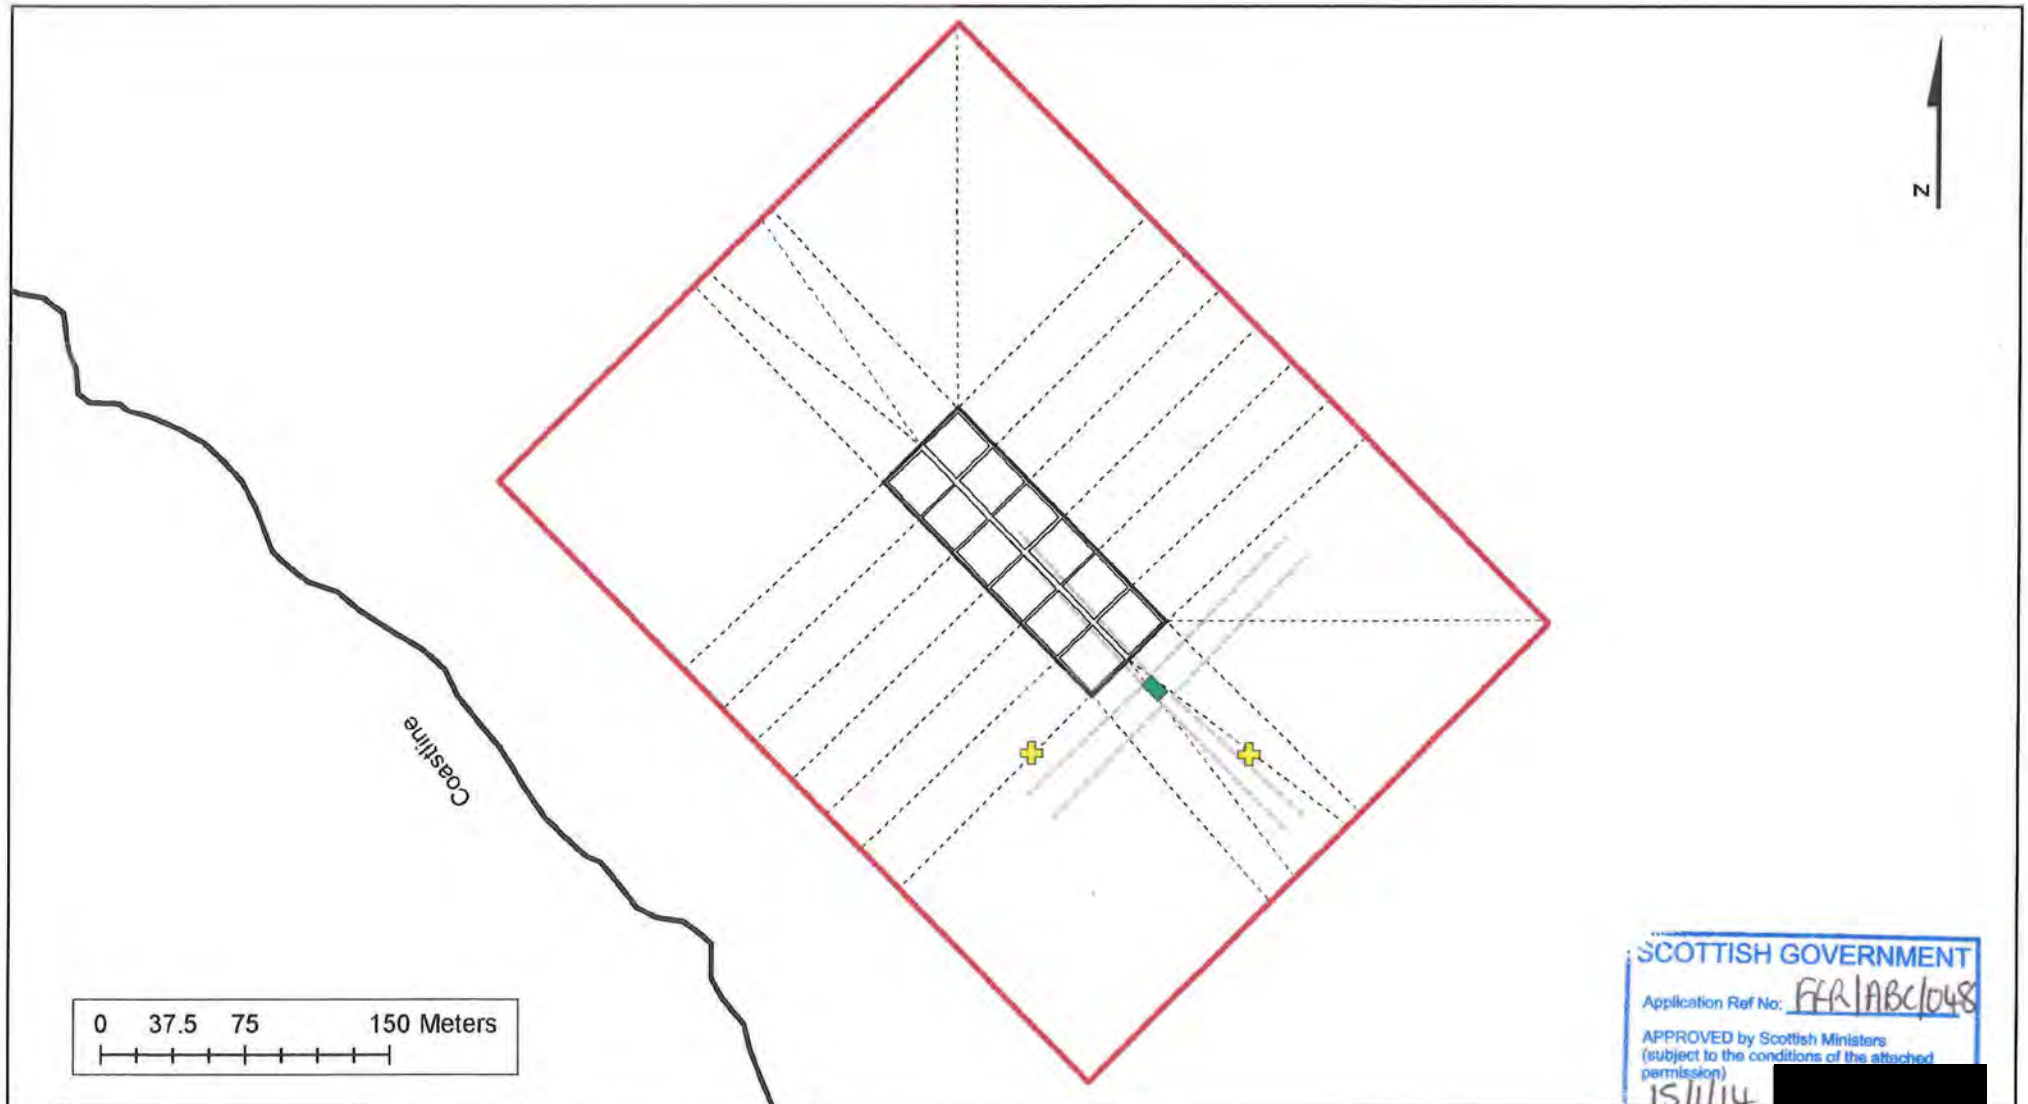

SCOTTISH GOVERNMENT
Application Ref No: FFR/ABC/048
APPROVED by Scottish Ministers
(subject to the conditions of the attached permission)
15/1/14
[redacted]

FISHNISH A, SOUND OF MULL	**Key:**	NE cage grid corner: 56 30.965N 05 50.310W
SITE PLAN	Cage grid; Feed barge (12m x 7m)	Cage grid: 52m x 151m
21/12/2012 v1 Site plan showing the layout of the SSF marine cage site at Fishnish A, Sound of Mull	Moorings extent; Fishnish A boat moorings	12 x 24m square cages in a 2 x 6 grid
	------ Mooring lines	Total Surface Area: 7936m²
	Scale: 1:3,750	Area enclosed by moorings: 143092m²
		Positions given in Fishnish A Positions.docx

Fishnish A	WGS84		BNG	
Crown Lease Area	56 31.236N	05 50.578W	163714	743126
	56 30.979N	05 49.939W	164342	742613
	56 30.804N	05 50.167W	164090	742301
	5631.064N	05 50.800W	163469	742820
Mooring Area	56 31.072N	05 50.312W	163970	742806
	56 30.907N	05 50.010W	164262	742483
	56 30.779N	05 50.239W	164014	742259
	56 30.944N	05 50.541W	163721	742582
Cage Grid	56 30.965N	05 50.310W	163960	742608
	56 30.907N	05 50.202W	164065	742494
	56 30.886N	05 50.240W	164024	742458
	56 30.945N	05 50.346W	163921	742573
Feed Barge	56 30.888N	05 50.206W	164059	742459
Boat Moorings	56 30.870N	05 50.160W	164104	742423
	56 30.870N	05 50.270W	163992	742430
Mid-Point	56 30.927N	05 50.274W	163993	742536
Total Surface Area	7936m²			
Area Enclosed by Moorings	143092m²			

SCOTTISH GOVERNMENT
Application Ref No: FFR/ABC/048
APPROVED by Scottish Ministers
(subject to the conditions of the attached permission)
15/1/14 [redacted]

SCOTTISH GOVERNMENT MARINE FISH FARM PLANNING CONSENT

AIRD, LOCH SHIELDAIG, LOCH TORRIDON, HIGHLAND

REFERENCE FFR/HLD/042

Location plan 1:50,000

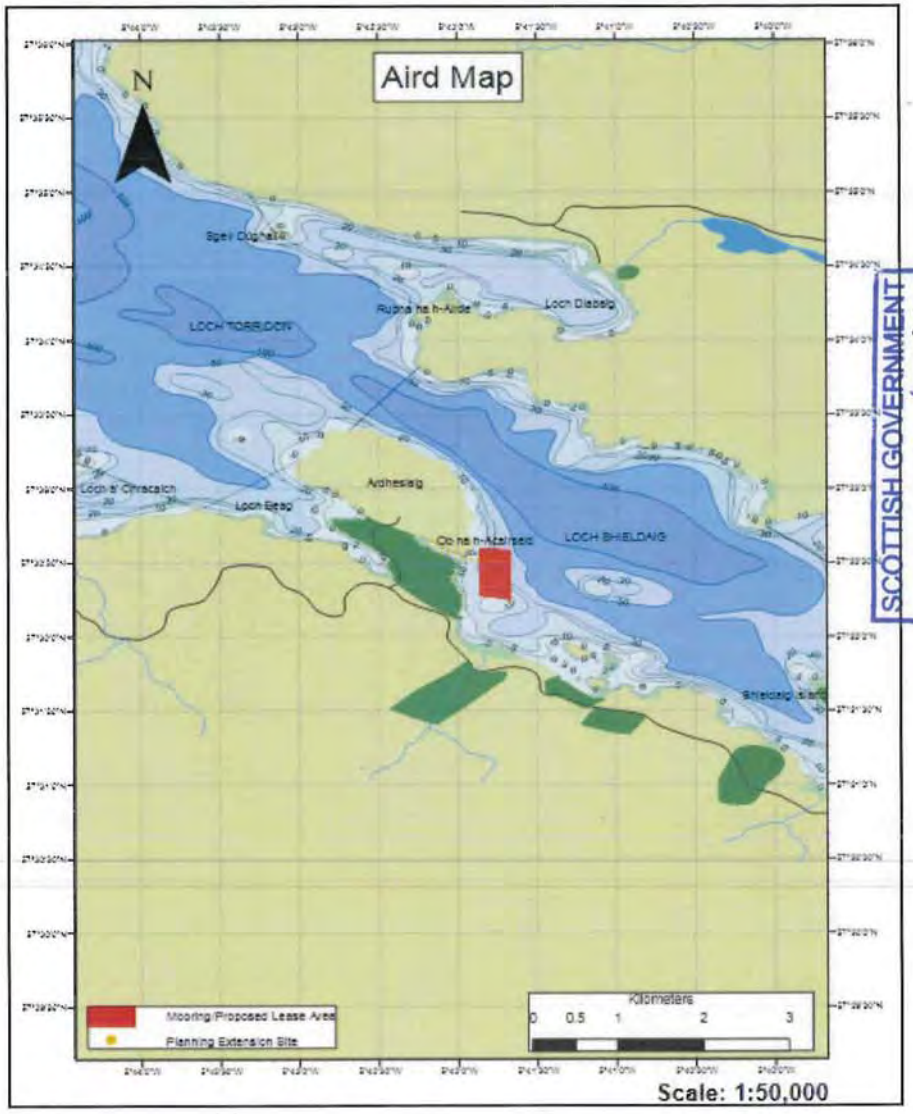

SCOTTISH GOVERNMENT
Application Ref No. FFR/HLD/042
APPROVED by Scottish Ministers (subject to the conditions of the attached permission)
7/11/2011

[redacted]

Location plan 1:10,000

SCOTTISH GOVERNMENT MARINE FISH FARM PLANNING CONSENT
AIRD, LOCH SHIELDAIG, LOCH TORRIDON, HIGHLAND
REFERENCE FFR/HLD/042

Site plan

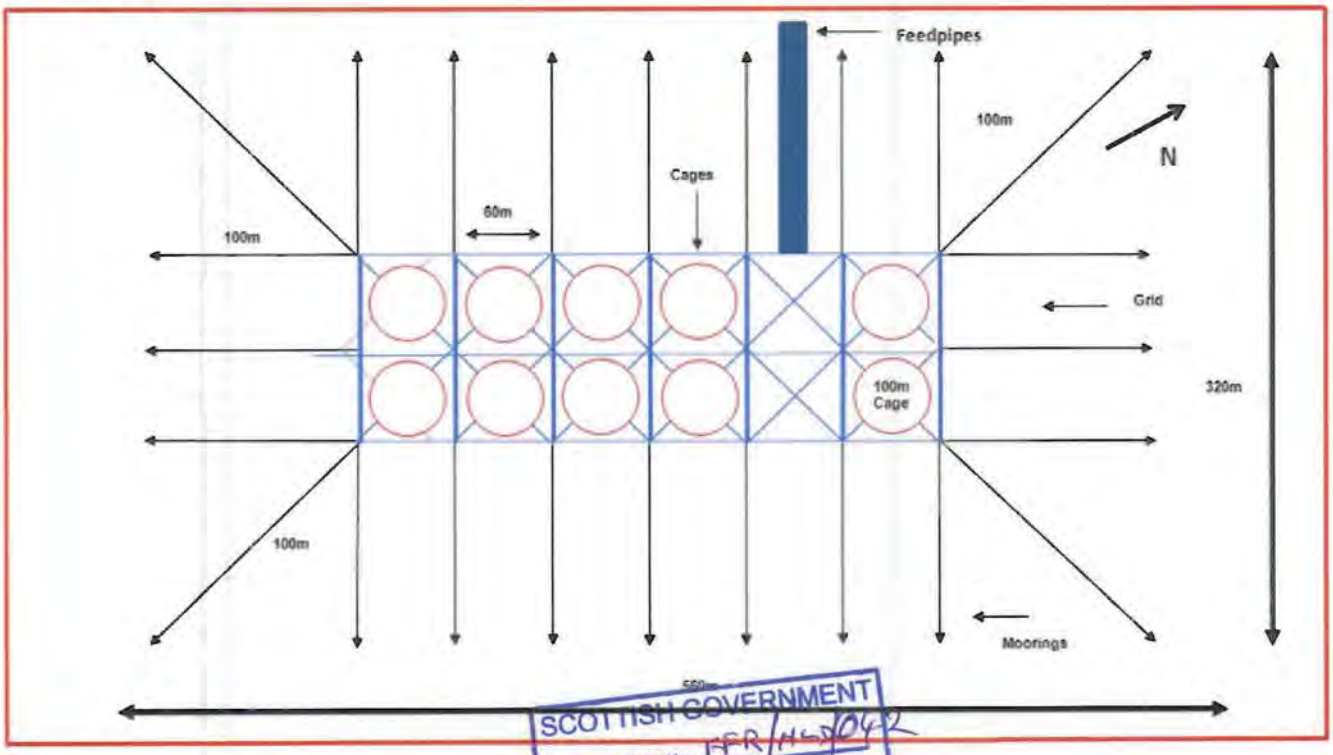

SCOTTISH GOVERNMENT
Application Ref No: FFR/HLD/042
APPROVED by Scottish Ministers
(subject to the c
permission)
7/11/2011
[redacted]

Site co-ordinates

Grid/Cage Area Co-Ordinates			
	Latitude	**Longitude**	**OSGB36 Grid Ref:**
NW Corner	57° 32.521 N	05° 41.791 W	NG 78877 56235
NE Corner	57° 32.517 N	05° 41.728 W	NG 78939 56225
SE Corner	57° 32.322 N	05° 41.744 W	NG 78904 55864
SW Corner	57° 32.326 N	05° 41.806 W	NG 78842 55875
Mooring/Proposed Lease Area			
NW Corner	57° 32.576 N	05° 41.843 W	NG 78831 56340
NE Corner	57° 32.563 N	05° 41.671 W	NG 79001 56307
SE Corner	57° 32.263 N	05° 41.694 W	NG 78947 55752
SW Corner	57° 32.276 N	05° 41.866 W	NG 78777 55785

SCOTTISH GOVERNMENT PLANNING PERMISSION No FFR/ABC/048

SCHEDULE OF CONDITIONS

Condition 1

Subject to Conditions 2 and 3 the equipment shall be as set out in the application and submitted plans and the site operator shall operate the development in accordance with the provisions of the application, submitted plans and all supporting information.

Reason: To ensure that the appropriate mitigation measures, strategies and procedures detailed in the application are implemented in continuing to operate this site.

Condition 2

In the event of equipment falling into disrepair or becoming damaged, adrift, stranded, abandoned or sunk in such a manner as to cause an obstruction or danger to navigation, such works (including lighting, buoying, raising, repairing, moving or destroying the whole or any part of that equipment) as may be needed to remove the obstruction or danger to navigation must be carried out.

Reason: In the interests of navigational safety.

Condition 3

In the event that the fish cages and associated equipment approved by this permission cease to be in operational use for the growing of finfish for a period exceeding three years, they shall be wholly removed and the site restored to the satisfaction of the Planning Authority within 4 months of being notified, unless agreed otherwise in writing by the Planning Authority. For the avoidance of doubt, in that event the permission will have been deemed to have lapsed.

Reason: In the interest of visual amenity and to ensure that redundant development does not sterilise capacity for future development within the same water body.

INFORMATIVE

The Aquatic Animal Health (Scotland) Regulations 2009 requires the authorisation of all Aquaculture Prodcution Businesses (APB's) in relation to animal health requirements for aquaculture animals and products thereof, and on the prevention and control of certain diseases in aquatic animals. The authorisation procedure is undertaken on behalf of the Scottish Ministers by the Fish Health Inspectorate (FHI) at Marine Scotland Marine Laboratory. To apply for authorisation for an APB or to amend details of an existing APB or any site that an APB is authorised to operate at, you are advised to contact the FHI as follows: Fish Health Inspectorate, Marine Scotland Marine Laboratory, PO Box 101, 375 Victoria Road, Aberdeen, AB11 9DB. Tel: 01224295525; Email: ms.fishhealth@scotland.gsi.gov.uk