marinescotland
Aquaculture Planning Policy

[redacted]
E: fishfarmreview@scotland.gsi.gov.uk

The Scottish Government

Scottish Sea Farms Ltd
South Shian
Connell
Argyll
PA37 1SB

3rd April 2013

Dear Sirs

GRANT OF PLANNING PERMISSION

The Scottish Ministers, having considered your application dated 02/11/2012, hereby grant planning permission under section 31A of the Town and Country Planning (Scotland) Act 1997 (as amended).

APPLICANT:	Scottish Sea Farms Ltd
APPLICATION No:	FFR/ABC/021
NAME / LOCATION OF DEVELOPMENT:	Rubha Riabhach Site 1 (Creran A) Rubha Garbh Site 2 (Creran B), located in Loch Creran, Argyll Positions: Creran A - 56 31.300 N 05 21.944W Creran B - 56 31.407N 05 21.305W
NATURE OF DEVELOPMENT:	Total of 14 x 80m circumference cages for the purpose of salmon farming, including ancillary cage grid and all moorings. Cages are moved every 2 years between sites.

This is subject to the development being in accordance with the plans submitted and attached hereto as stamped and approved, and to the attached conditions.

Yours faithfully

[redacted]
Kate Smith
Aquaculture Planning Officer

SCOTTISH GOVERNMENT PLANNING PERMISSION No FFR/ABC/021

SCHEDULE OF CONDITIONS

Condition 1

Subject to Condition 2, the equipment shall be as set out in the application and submitted plans and the site operator shall operate the development in accordance with the provisions of the application, submitted plans and all supporting information.

Reason: To ensure that the appropriate mitigation measures, strategies and procedures detailed in the application are implemented in continuing to operate this site.

Condition 2

In the event of equipment falling into disrepair or becoming damaged, adrift, stranded, abandoned or sunk in such a manner as to cause an obstruction or danger to navigation, the developer shall carry out or make suitable arrangements for the carrying out of all measures necessary for lighting, buoying, raising, repairing, moving or destroying, the whole or any part of the equipment as agreed in writing with the Planning Authority.

Reason: To ensure that the development does not cause a danger to other users of the area.

SCOTTISH GOVERNMENT
Application Ref No: FFR/ABC/021
APPROVED by Scottish Ministers (subject to the conditions of the attached permission)
3/4/2013 [redacted]

Location Plan - Creran A & B

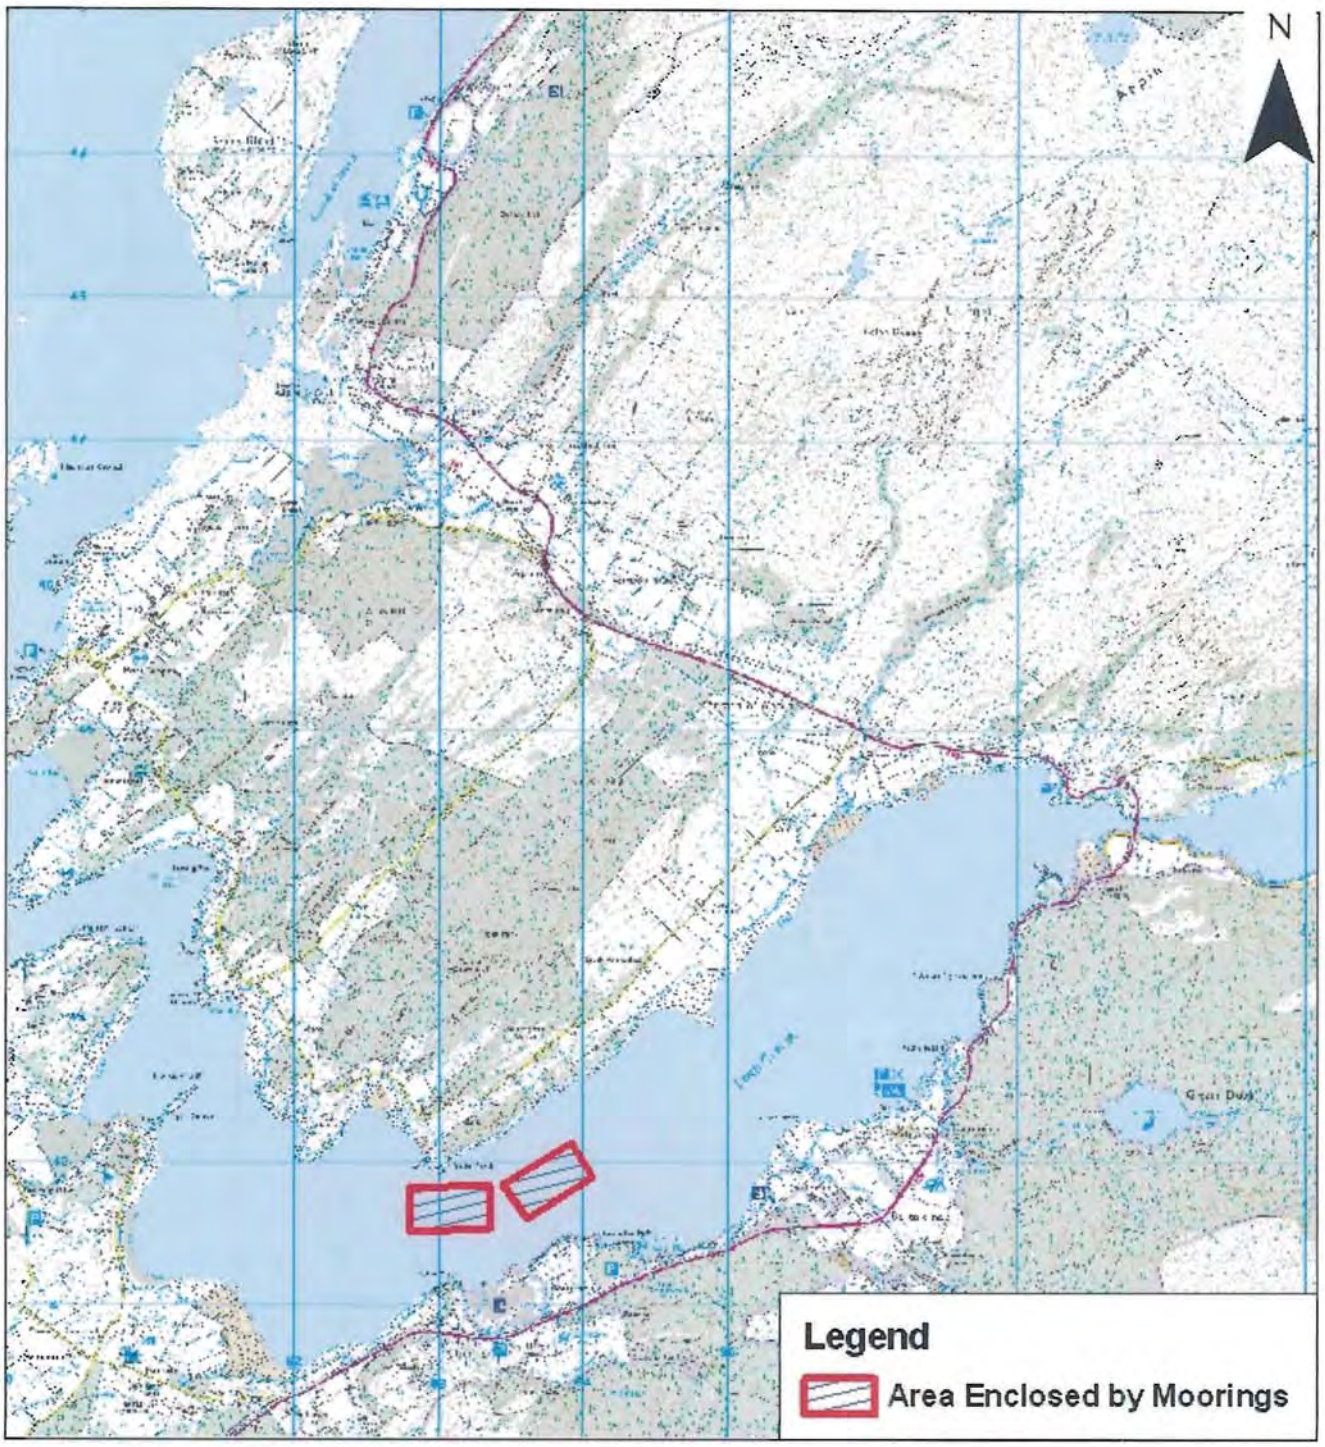

0 400 800 1,600 2,400 3,200

Meters

1:50,000

Location Plan - Creran A & B

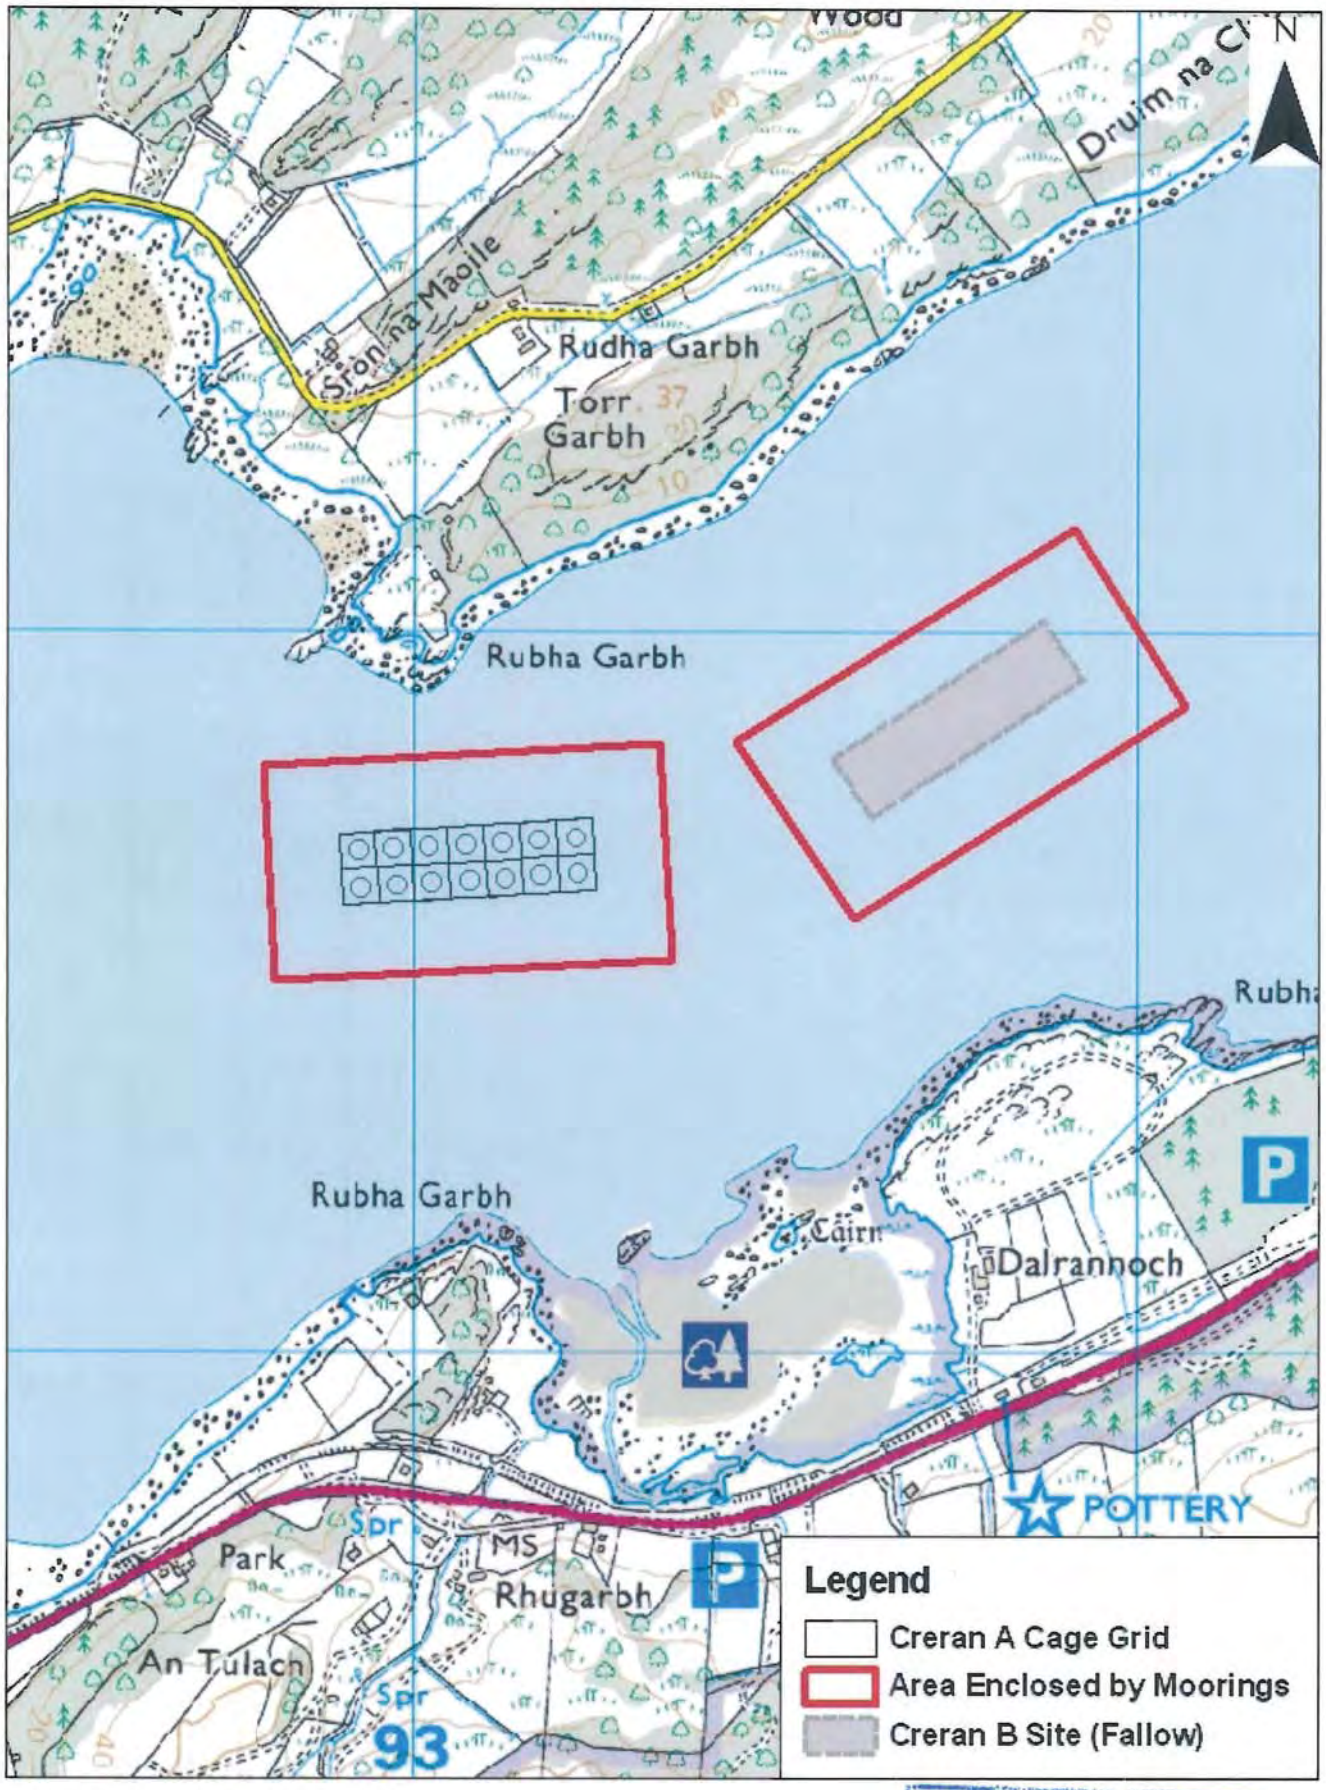

0 62.5 125 250 375 500 Meters

1:10,000

SCOTTISH GOVERNMENT
Application Ref No: PPR/ATBC/021
APPROVED by Scottish Ministers (subject to the conditions of the attached permission)
3/4/2013 [redacted]

Equipment currently situated at Creran B.
Fallow A site indicated by dotted lines.

'A' NE cage grid corner: 56 31.332N 05 21.770W
'B' NE cage grid corner: 56 31.500N 05 21.171W
Cage Grid 350m x 100m
14 x 80m circular cages

Positions given in Creran A & B Positions.doc

Barge

Area Enclosed by Moorings

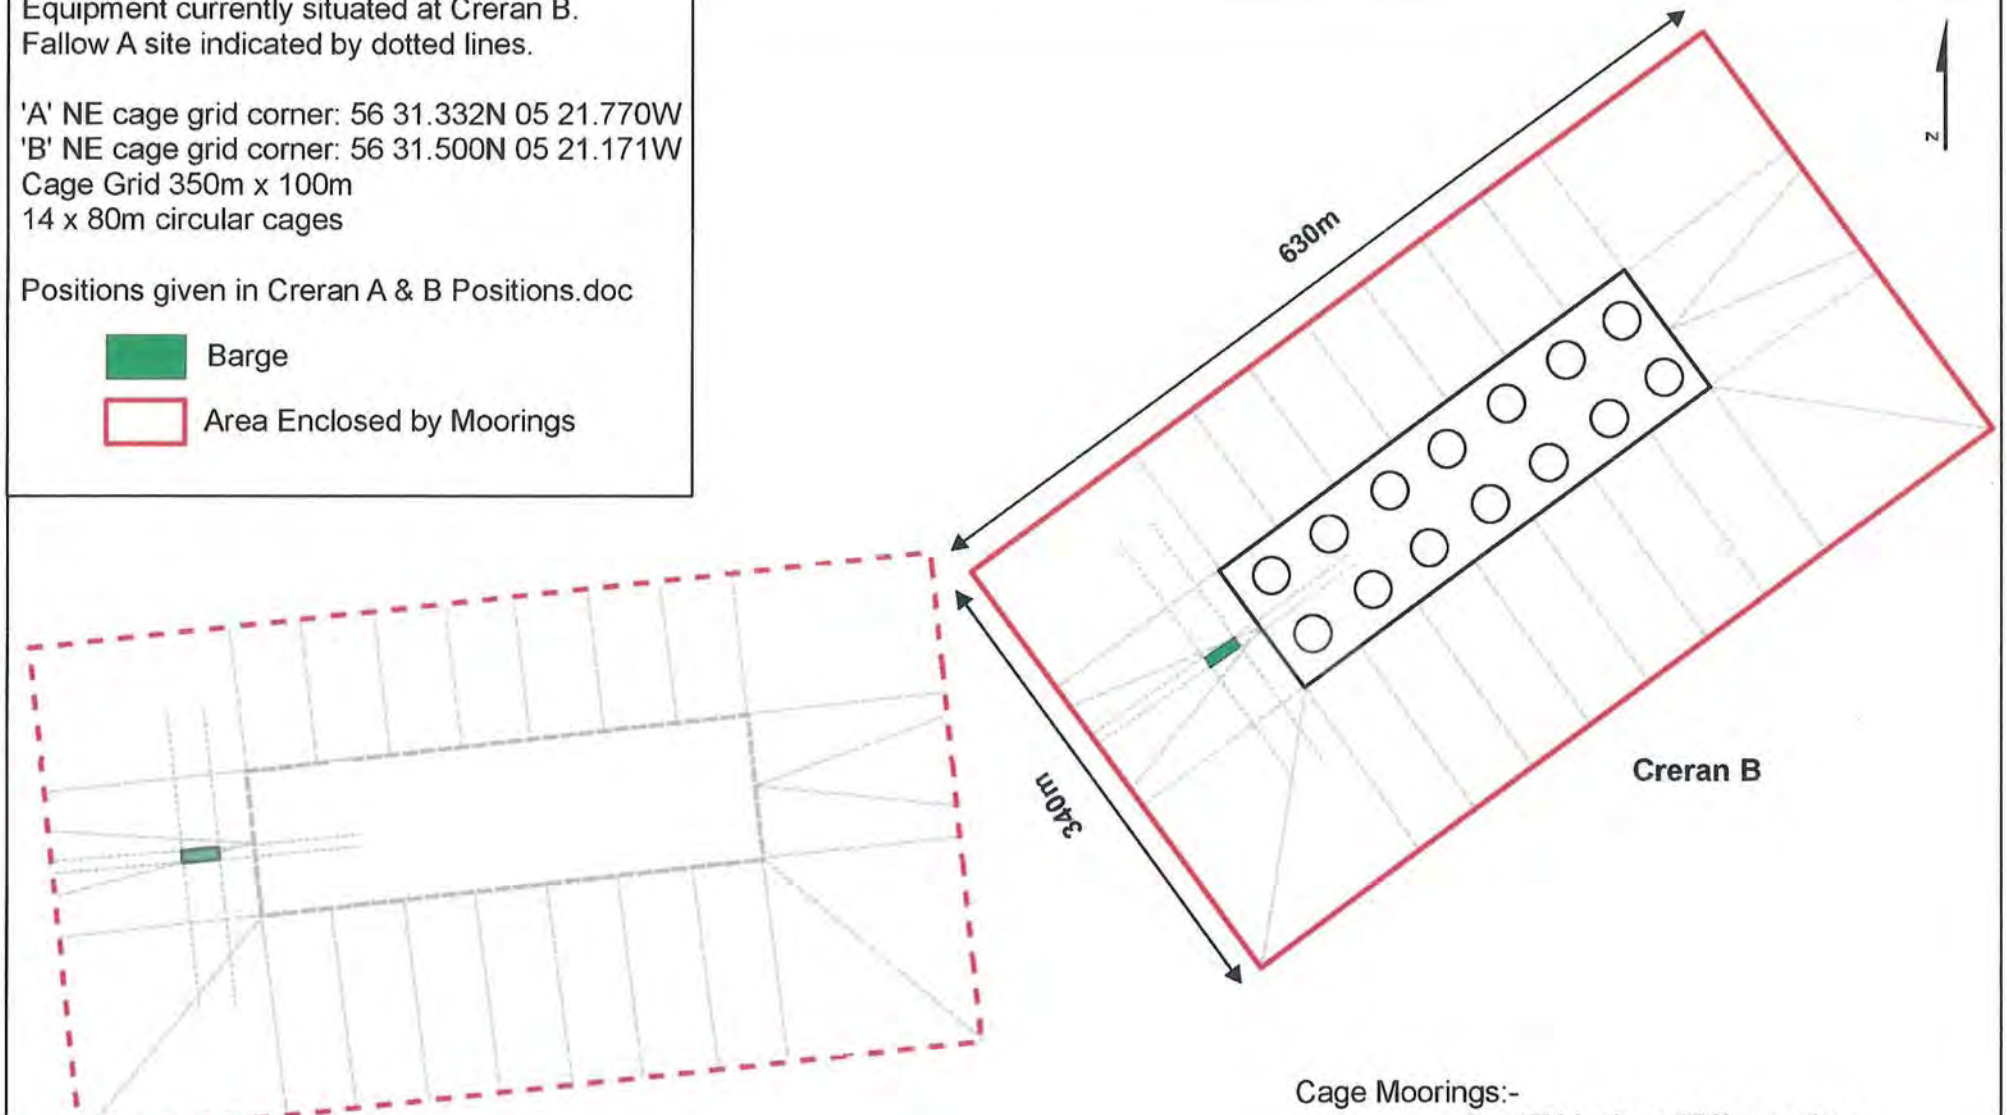

Cage Moorings:-
- 2 x 1T block or 350kg anchor
- 30mm galvanised steel ground chain
- 32mm polyprop rope
- 19mm galvanised steel chain to cage

0 100 200 400 Meters

1:5,000

SCOTTISH GOVERNMENT
Application Ref No: PPR/ABC/021
APPROVED by Scottish Ministers (subject to the conditions of the attached permission)
3/4/2013 [redacted]

Creran Site Coordinates FFR/ABC/020 & 021

Coordinates Rubha Garbh Site 1 (Creran A) WGS84				
Position	**Latitude**	**Longitude**	**NGR**	**Depth**
Crown Lease				
NW lease corner	56 31.344N	05 22.202W	192800.5 741796.8	15
NE lease corner	56 31.255N	05 21.679W	193328.4 741605.5	21.1
SE lease corner	56 31.237N	05 22.190W	192803.1 741597.8	30
SW lease corner	56 31.344N	05 22.201W	192801.5 741796.8	30
14 x 80m in 50m grid				
NW grid corner	56 31.311N	05 22.110W	192891.8 741731	26.7
NE grid corner	56 31.332N	05 21.770W	193242.1 741752.8	21.2
SE grid corner	56 31.278N	05 21.759W	193248.5 741652.2	30.8
SW grid corner	56 31.257N	05 22.099W	192898.1 741630.3	27
Extent of Moorings				
Moorings NW	56 31.392N	05 21.647W	192274 741858	21
Moorings NE	56 31.211N	05 21.610W	193395 741520	20
Moorings SE	56 31.175N	05 22.221W	192766 741484	35
Moorings SW	56 31.357N	05 22.256W	192746 741824	15
Feed Barge	56 31.279N	05 21.140W	192858 741673	28
Mid-point of lease area	56 31.300N	05 21.944W	193061 741702	25

Coordinates Rubha Garbh Site 2 (Creran B) WGS84				
Position	**Latitude**	**Longitude**	**NGR**	**Depth m CD**
Crown Lease				
NW lease corner	56 31.361N	05 21.623W	193395 741799	27
NE lease corner	56 31.568N	05 21.166W	193883 742160	19
SE lease corner	56 31.474N	05 21.018W	194026 741978	19
SW lease corner	56 31.270N	05 21.484W	193530 741624	19
14 x 80m in 50m grid				
NW grid corner	56 31.383N	05 21.459W	193565 741832	27.5
NE grid corner	56 31.500N	05 21.171W	193871 742034	24.8
SE grid corner	56 31.456N	05 21.109W	193931 741950	20.5
SW grid corner	56 31.336N	05 21.392W	193630 741741	27.1
Extent of Moorings				
Moorings NW	56 31.585N	05 21.122W	193929 742189	28
Moorings NE	56 31.438N	05 20.926W	194117 741907	19
Moorings SE	56 31.239N	05 21.422W	193590 741563	15
Moorings SW	56 31.384N	05 21.618W	193403 751842	25
Feed Barge	56 31.455N	05 21.450W	193572 741842	27
Mid-point of lease area	56 31.407N	05 21.305W	193726 741869	25

SCOTTISH GOVERNMENT
Application Ref No: FFR/ABC/021
APPROVED by Scottish Ministers (subject to the conditions of the attached permission)
3/4/2013 [redacted]