marinescotland
Aquaculture Planning Policy

[redacted]
E: john.o'brien@scotland.gsi.gov.uk

The Scottish Government

Scottish Sea Farms Ltd
South Shian
Connel
Argyll
PA37 1SB

17 June 2010

Dear Sir or Madam

GRANT OF PLANNING PERMISSION

The Scottish Ministers, having considered your client's application, hereby grant planning permission under section 31A of the Town and Country Planning (Scotland) Act 1997 (as amended).

APPLICANT:	Scottish Sea Farms Ltd
APPLICATION NO:	FF/HLD/008
NAME/LOCATION OF DEVELOPMENT:	Rubha Ruadh, Loch Eriboll

This is subject to the development being in accordance with the plans submitted and attached hereto as stamped and approved, and to the attached conditions.

Yours sincerely

[redacted]

JOHN O'BRIEN
Head of Aquaculture Planning Policy

ISO14001 at V.Q.
INVESTOR IN PEOPLE
POSITIVE ABOUT DISABLED PEOPLE

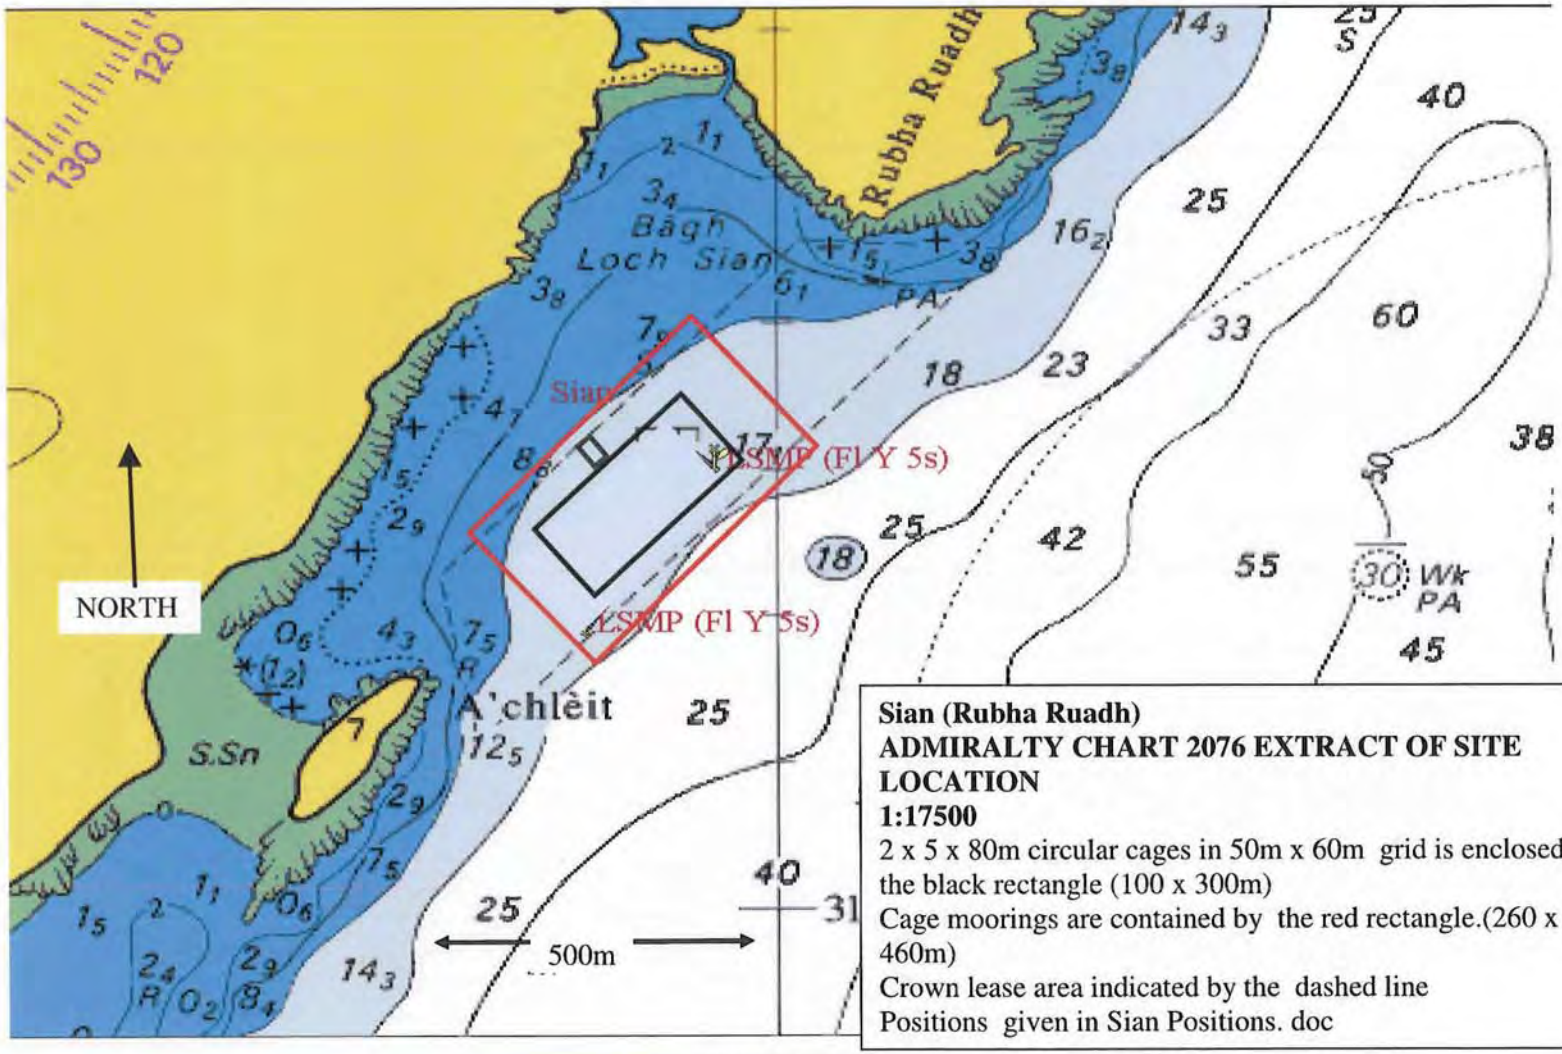

Sian (Rubha Ruadh)
ADMIRALTY CHART 2076 EXTRACT OF SITE LOCATION
1:17500
2 x 5 x 80m circular cages in 50m x 60m grid is enclosed by the black rectangle (100 x 300m)
Cage moorings are contained by the red rectangle.(260 x 460m)
Crown lease area indicated by the dashed line
Positions given in Sian Positions. doc

SCOTTISH GOVERNMENT
Application Ref No: FF/HLD/008
APPROVED by Scottish Ministers (subject to the conditions of the attached permission)
17/6/10
[redacted]

Scottish Sea Farms Sian (Rubha Ruadha) Marine Farm 1:2500

Cage grid NE corner
58 31.295 004 40.001

Cage grid 300 m x 100m

10 x 80 m circular cages

Moorings containment area

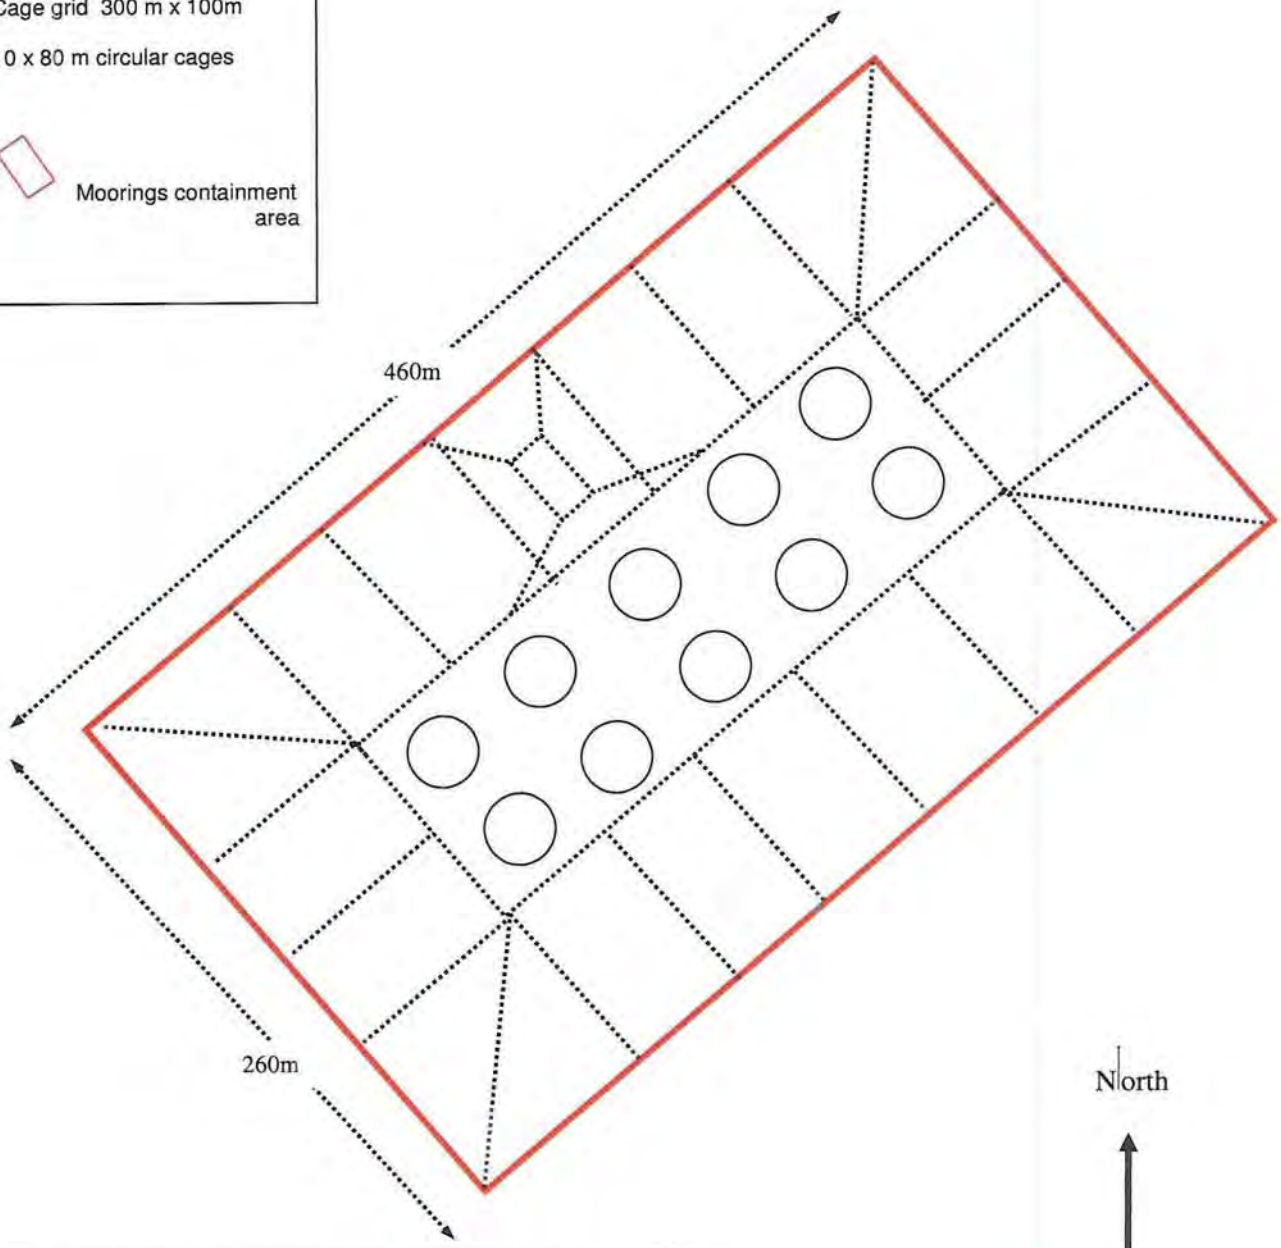

North

Cage moorings - :-

- 2 x 2T block &/or 1 T anchor,
- 20m 30mm galvanised steel ground chain
- 50m 48mm polyprop rope
- 10m 22mm galvanised steel chain to cage

Or as advised by mooring specialist to suit conditions

Coordinates given in Sian positions.doc

SCOTTISH GOVERNMENT
Application Ref No: FF/HLD/008
APPROVED by Scottish Ministers (subject to the conditions of the attached permission)
17/6/10 [redacted]

Scottish Sea Farms Loch Eribol Marine Farms Location plan

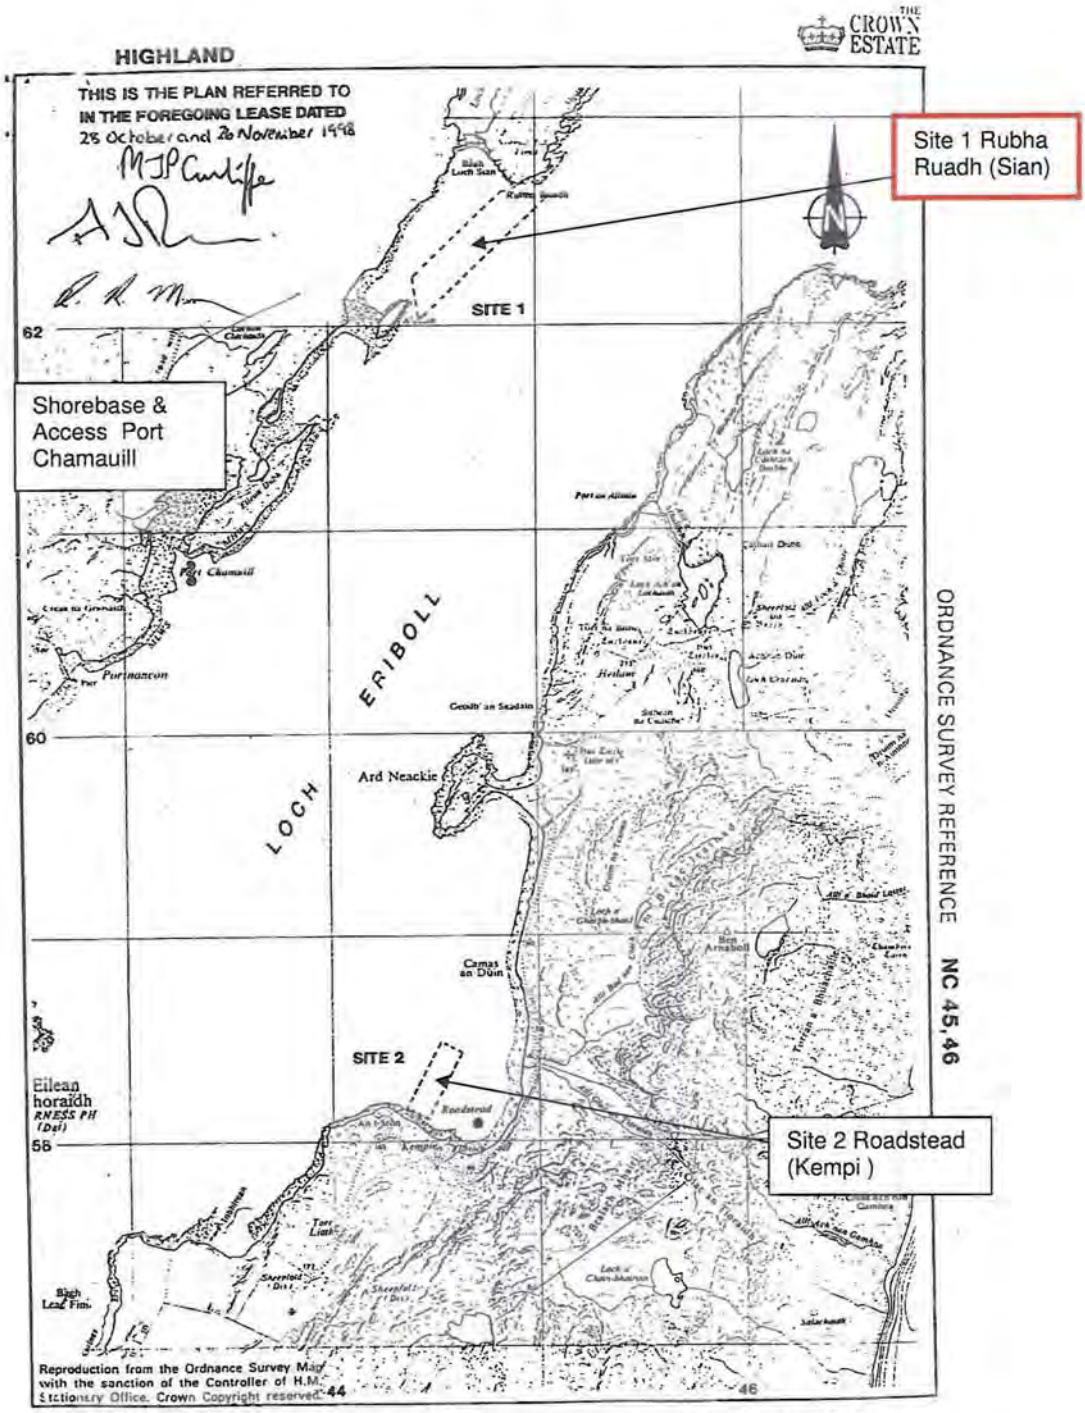

Crown Estate Office
10 Charlotte Square
Edinburgh EH2 4DR

● MOORING BUOY Denotes approximate position only

SCALE- 1/25000

18 SEP 1998

SCOTTISH GOVERNMENT
Application Ref No: FF/HLD/008
APPROVED by Scottish Ministers (subject to the conditions of the [illegible] permission)
17/6/10
[redacted]

SCHEDULE OF CONDITIONS

APPLICATION REFERENCE NO: FF/HLD/008

Condition 1

Except as otherwise provided for and amended by the terms of this approval, the equipment shall be as set out in the application and submitted plans and the operater will operate the development in accordance with the provisions of the application, the submitted plans and supporting information.

Reason: To ensure that the appropriate mitigation measures, strategies and procedures detailed in the application are implemented in continuing to operate this site.

Condition 2

In the event of equipment falling into disrepair or becoming damaged, adrift, stranded, abandoned or sunk in such a manner as to cause an obstruction or danger to navigation, the developer shall carry out or make suitable arrangements for the carrying out of all measures necessary for lighting, buoying, raising, repairing, moving or destroying, as appropriate, the whole or any part of the equipment so as to remove the obstruction or danger to navigation.

Reason: In the interests of navigational safety.