marinescotland

The Scottish Government

[redacted]
E: john.o'brien@scotland.gsi.gov.uk

Kames Fish Farming Limited
Kilmelford, by Oban
Argyll
PA34 4XA

Your ref:
Our ref: FF/ABC/018

15 February 2010

Dear Sir or Madam

GRANT OF PLANNING PERMISSION

The Scottish Ministers, having considered your application, hereby grant planning permission under section 31A of the Town and Country Planning (Scotland) Act 1997 (as amended).

APPLICANT:	Kames Fish Farming Ltd
APPLICATION NO:	FF/ABC/018
LOCATION OF DEVELOPMENT:	Loch Melfort, Sgeir Chreagag site 2

This is subject to the development being in accordance with the plans submitted and attached hereto as stamped and approved, and to the attached condition.

Yours sincerely

[redacted]

JOHN O'BRIEN
Head of Aquaculture Planning Policy

Location Plan Sgeir Chreagag Cage Group Location Plan 1:50,000

Mooring Containment Area outlined in red

© Crown Copyright 2009. All rights reserved. Licence number 100020449. Plotted Scale - 1:50000

SCOTTISH GOVERNMENT

Application Ref No: FF/ABC/018

APPROVED by Scottish Ministers (subject to the conditions of the attached permission)

15/12/10 [redacted]

Admiralty Chart – Shuna Castle Bay

SCOTTISH GOVERNMENT
Application Ref No: FF/ABC/018
APPROVED by Scottish Ministers
(subject to the conditions of the attached permission)
15/2/10

Data and information contained in this Product are © 2002-2006 Her Majesty the Queen in Right of Canada, Canadian Hydrographic Service / Sa Majesté du chef en Canada, Service hydrographique du Canada and/or Nautical Data International, Inc., license no. 240502001-001/2 and 021704-087. Portions may be © United Kingdom Hydrographic Office. Portions © BSH 2005-2006, Bundesamt für Seeschiffahrt und Hydrographie (BSH), Germany, license no. 8095-01/2004-02 OA03. Portions © Bolina - Editrice Incontri Nautici 2004-2006. Portions © EMA 2006, Estonian Maritime Administration. Portions © FMA 2004-2006, Finland Hydrographic Office, license no. FMA 877/721/2004. Portions © HHI 2002-2006. Reproduced with the permission of the Hydrographic Institute of the Republic of Croatia. Portions © HNHS 2004-2006. Reproduced with the permission of the Hellenic Navy Hydrographic Service, license no. 171/7/22/03. Portions © Hydrographica 2005-2006. Portions © IHM 2003-2006. Reproduced with the permission of the Instituto Hidrográfico de la Marina, Spain and the UK Hydrographic Office, license no. ES AC-001-Garmin. Portions © IHP 2003-2006. Reproduced with the permission of Instituto Hidrográfico, Portugal and the UK Hydrographic Office, license no. PT AC-002-Garmin. Portions © IHS 2004-2006. Reproduced with the permission of the Icelandic Coast Guard and the UK Hydrographic Office, license no. IS AC-001-Garmin. Portions © IIM 2002-2006. Reproduced with the permission of the Istituto Idrografico delle Marina, Italy. Portions © KMS 2002-2006. Reproduced with the permission of Kort and Matrikelstyrelsen, Denmark, license no. G 9-2002. Portions © LHS 2006, Maritime Administration of Latvia. Portions © NHS 2001-2006. Reproduced with the permission of Norwegian Hydrographic Service, license no. NO 24/021001/1. Portions © NLHO 2005-2006. Reproduced with the permission of the Hydrographic Office of the Netherlands and UK Hydrographic Office, license no. NL AC-002-Garmin. Portions © RNO 2005-2006. Reproduced with the permission of the National Hydrographic Office, Sultanate of Oman, OM A-C-001-Garmin. All rights reserved. Portions © SAN 2002-2006. Reproduced with the permission of the Department of Defence - South Africa. Portions © SHOM 2005-2006. Reproduced with the authorization of the Service Hydrographique et Oceanographique de la Marine (SHOM, www.shom.fr), France, Contract no. E 67/2005. Portions © SMA 2003-2006. Reproduced with the permission of the Swedish Maritime Administration license no. 03-01453. This product has been derived in part from material obtained from the UK Hydrographic Office with the permission of the UK Hydrographic Office and Her Majesty's Stationery Office. © British Crown Copyright (2001-2006). License no. GB AC-002-Garmin. All rights reserved. © 2002-2006 Transas Dataco, Ltd. © Garmin Ltd. or its subsidiaries 1995-2006.

Shuna Castle Bay – Sgeir Chreagag

Cage Co-ordinates (corner cage centres)

NW:	56 13.587N, 05 35.538W	(177414E, 709574N)
NE:	56 13.597N, 05 35.509W	(177445E, 709590N)
SW:	56 13.522N, 05 35.468W	(177480E, 709450N)
SE:	56 13.532N, 05 35.439W	(177511E, 709466N)

Water Depths (corner cage edges)

NW:	21.7mCD
NE:	21.4mCD
SW:	15.4mCD
SE:	19.0mCD

Water Depths (at extremity of the area occupied by the moorings)

NW:	21.7mCD
NE:	21.3mCD
SW:	14.6mCD
SE:	18.2mCD

Position of Least Depth (within the area occupied by the moorings)

14.6mCD at 56 13.515N, 05 35.482W (177465E, 709437N)

Mooring Grid Corner Co-ordinates

NW:	56 13.592N, 05 35.560W	(177392E, 709585N)
NE:	56 13.611N, 05 35.502W	(177453E, 709616N)
SW:	56 13.509N, 05 35.474W	(177473E, 709426N)
SE:	56 13.528N, 05 35.415W	(177535E, 709458N)

SCOTTISH GOVERNMENT
Application Ref No: FF/ABC/018
APPROVED by Scottish Ministers (subject to the conditions of the attached permission)
15/2/10 [redacted]

Shuna Castle Bay mooring system and grid for 10 x 70 meter circular cages

2009

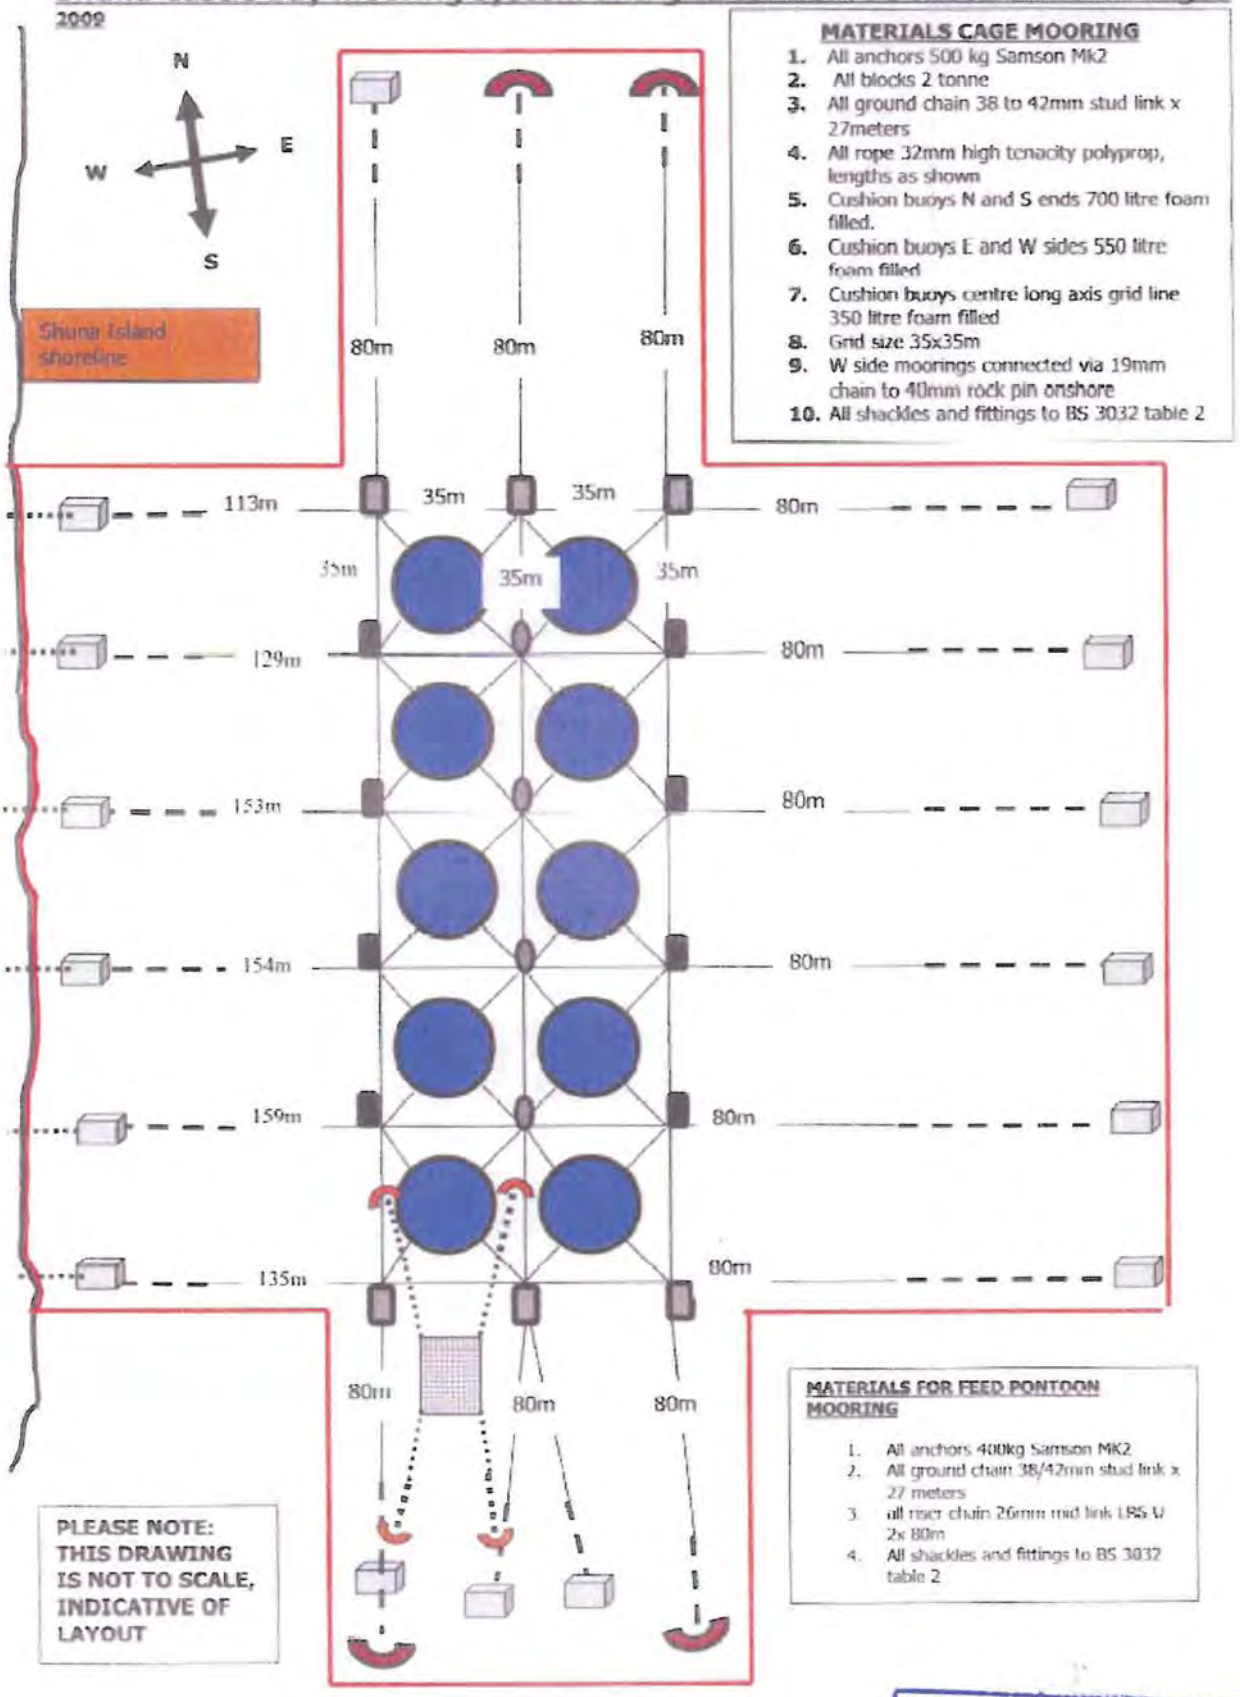

MATERIALS CAGE MOORING

1. All anchors 500 kg Samson Mk2
2. All blocks 2 tonne
3. All ground chain 38 to 42mm stud link x 27meters
4. All rope 32mm high tenacity polyprop, lengths as shown
5. Cushion buoys N and S ends 700 litre foam filled.
6. Cushion buoys E and W sides 550 litre foam filled
7. Cushion buoys centre long axis grid line 350 litre foam filled
8. Grid size 35x35m
9. W side moorings connected via 19mm chain to 40mm rock pin onshore
10. All shackles and fittings to BS 3032 table 2

MATERIALS FOR FEED PONTOON MOORING

1. All anchors 400kg Samson MK2
2. All ground chain 38/42mm stud link x 27 meters
3. all riser chain 26mm mid link LBS U 2x 80m
4. All shackles and fittings to BS 3032 table 2

PLEASE NOTE: THIS DRAWING IS NOT TO SCALE, INDICATIVE OF LAYOUT

SCOTTISH GOVERNMENT
Application Ref No: FF/ABC/018
APPROVED by Scottish Ministers (subject to the conditions of the attached permission)
15/2/10
[redacted]

SCHEDULE OF CONDITIONS

APPLICATION REFERENCE NO: FF/ABC/018

Condition 1

In the event of equipment falling into disrepair or becoming damaged, adrift, stranded, abandoned or sunk in such a manner as to cause an obstruction or danger to navigation, the developer shall carry out or make suitable arrangements for the carrying out of all measures necessary for lighting, buoying, raising, repairing moving or destroying, as appropriate, the whole or any part of the equipment so as to remove the obstruction or danger to navigation.

Reason: In the interests of navigational safety.